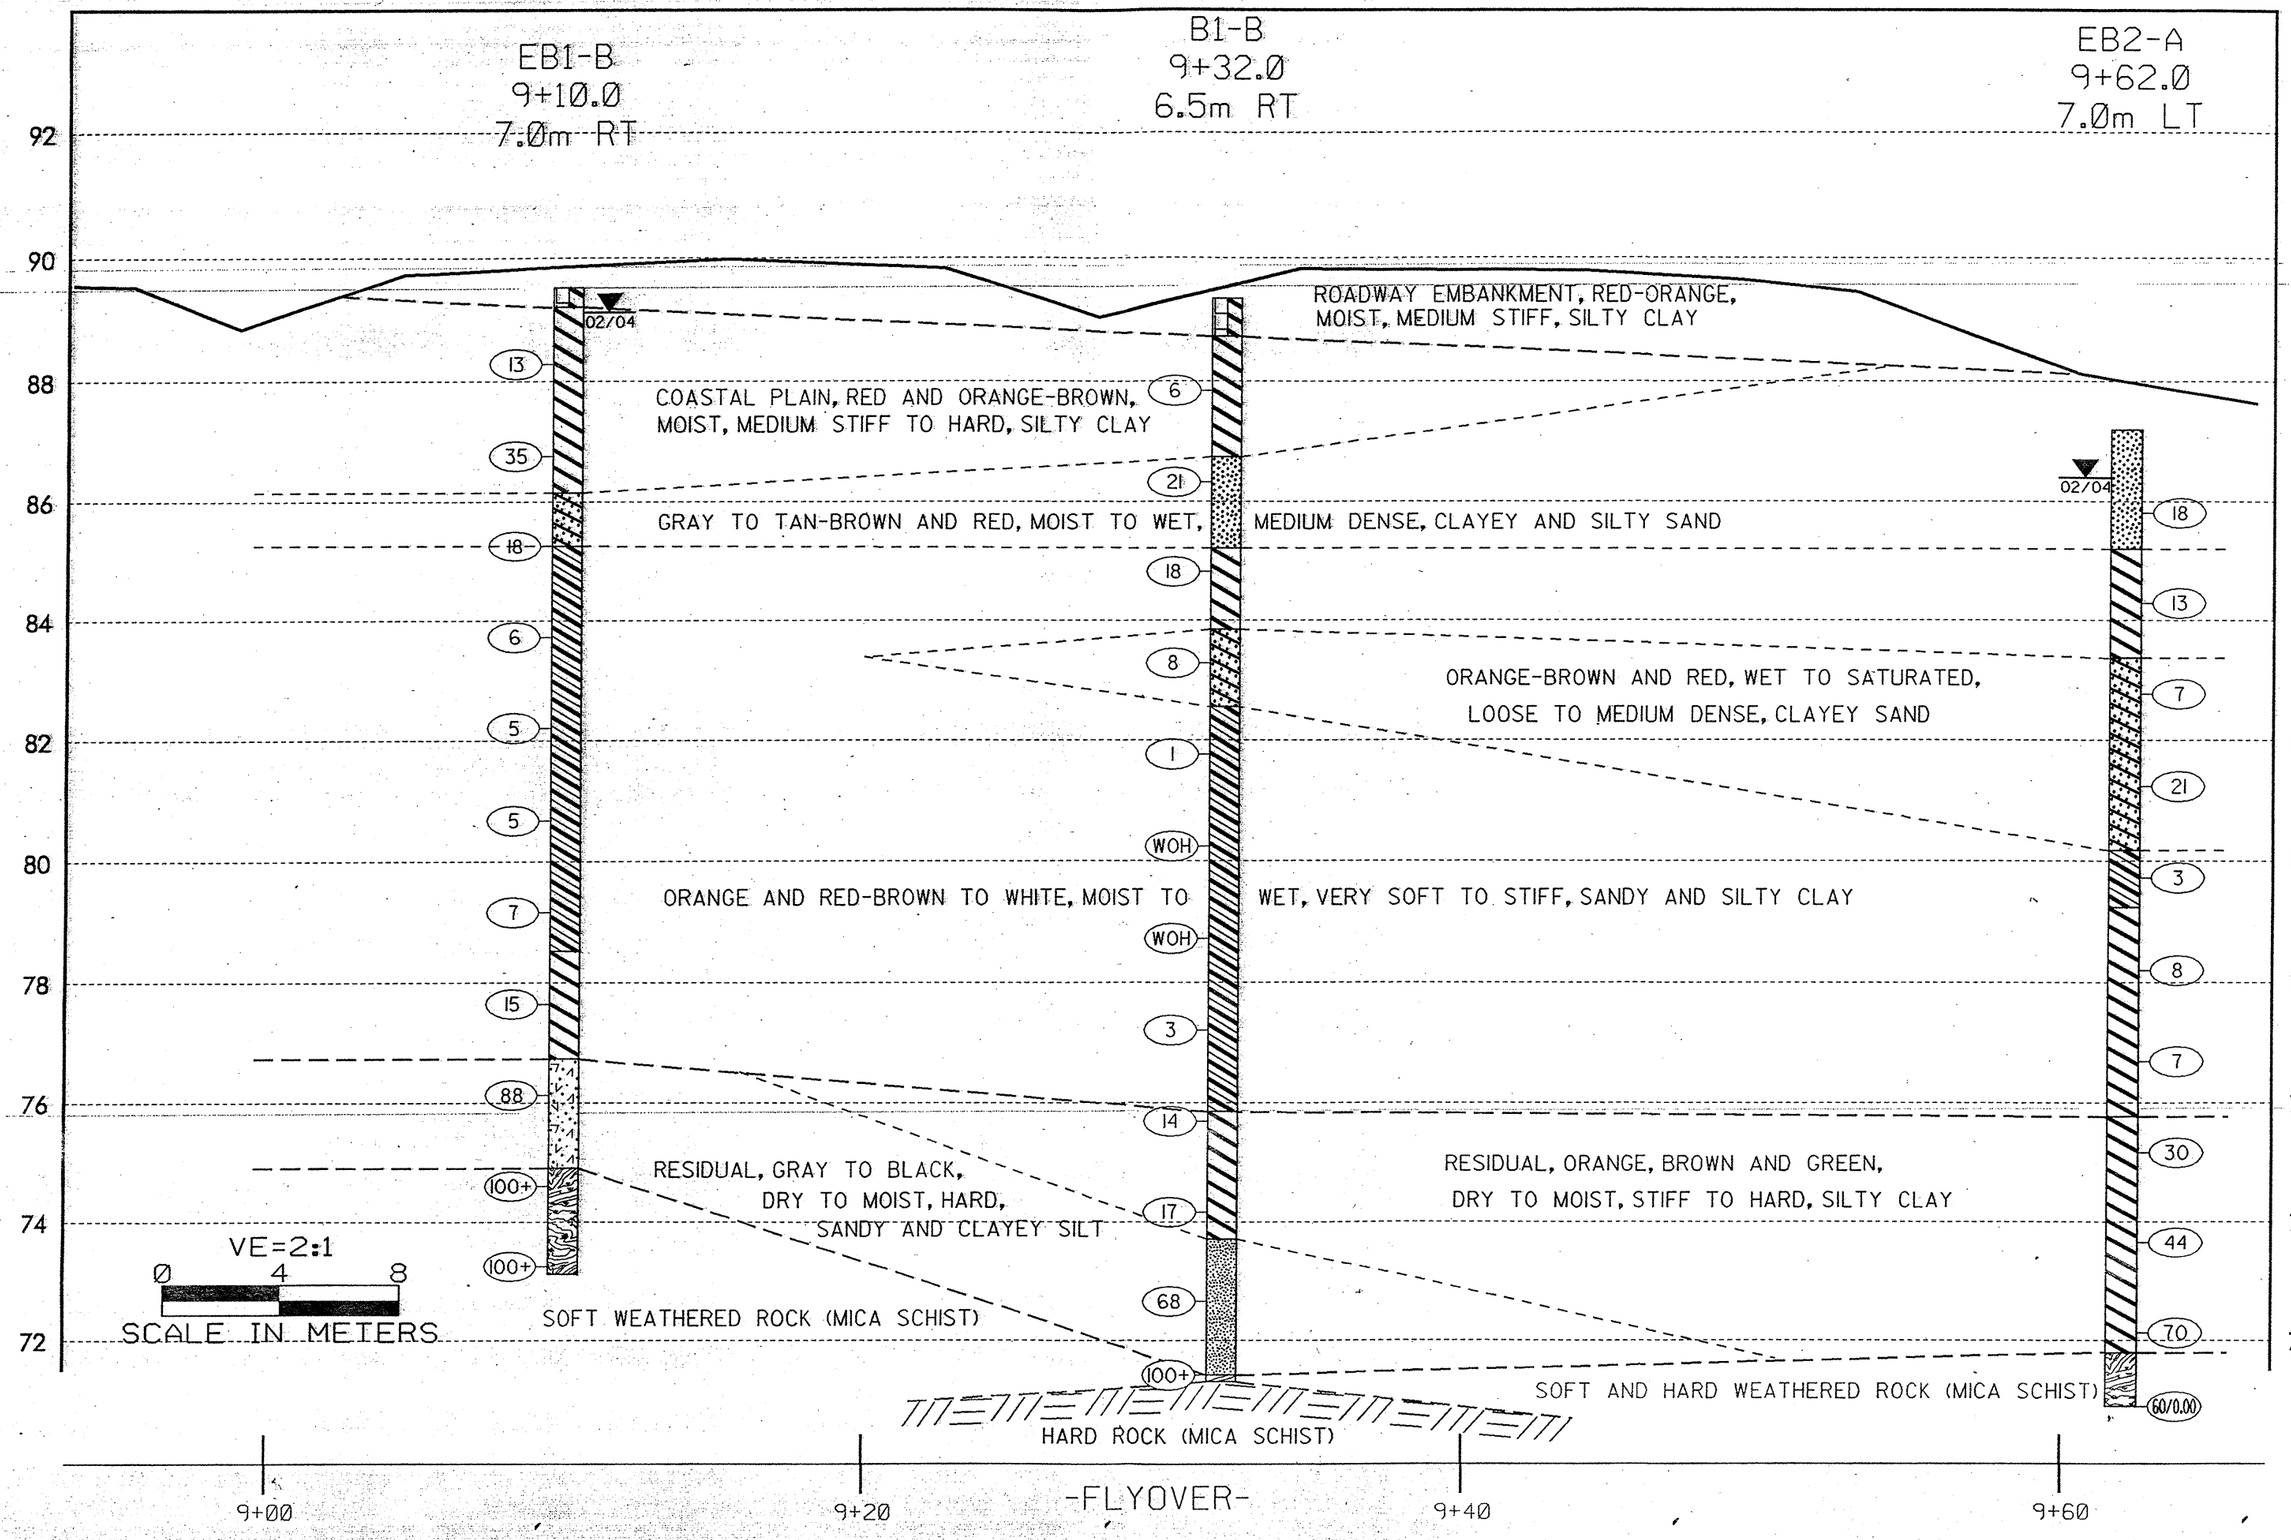PROFILE THROUGH BORINGS PROJECTED ALONG -FLYOVER- BRIDGE NO.606, 34459.1.6 (R-2552C)