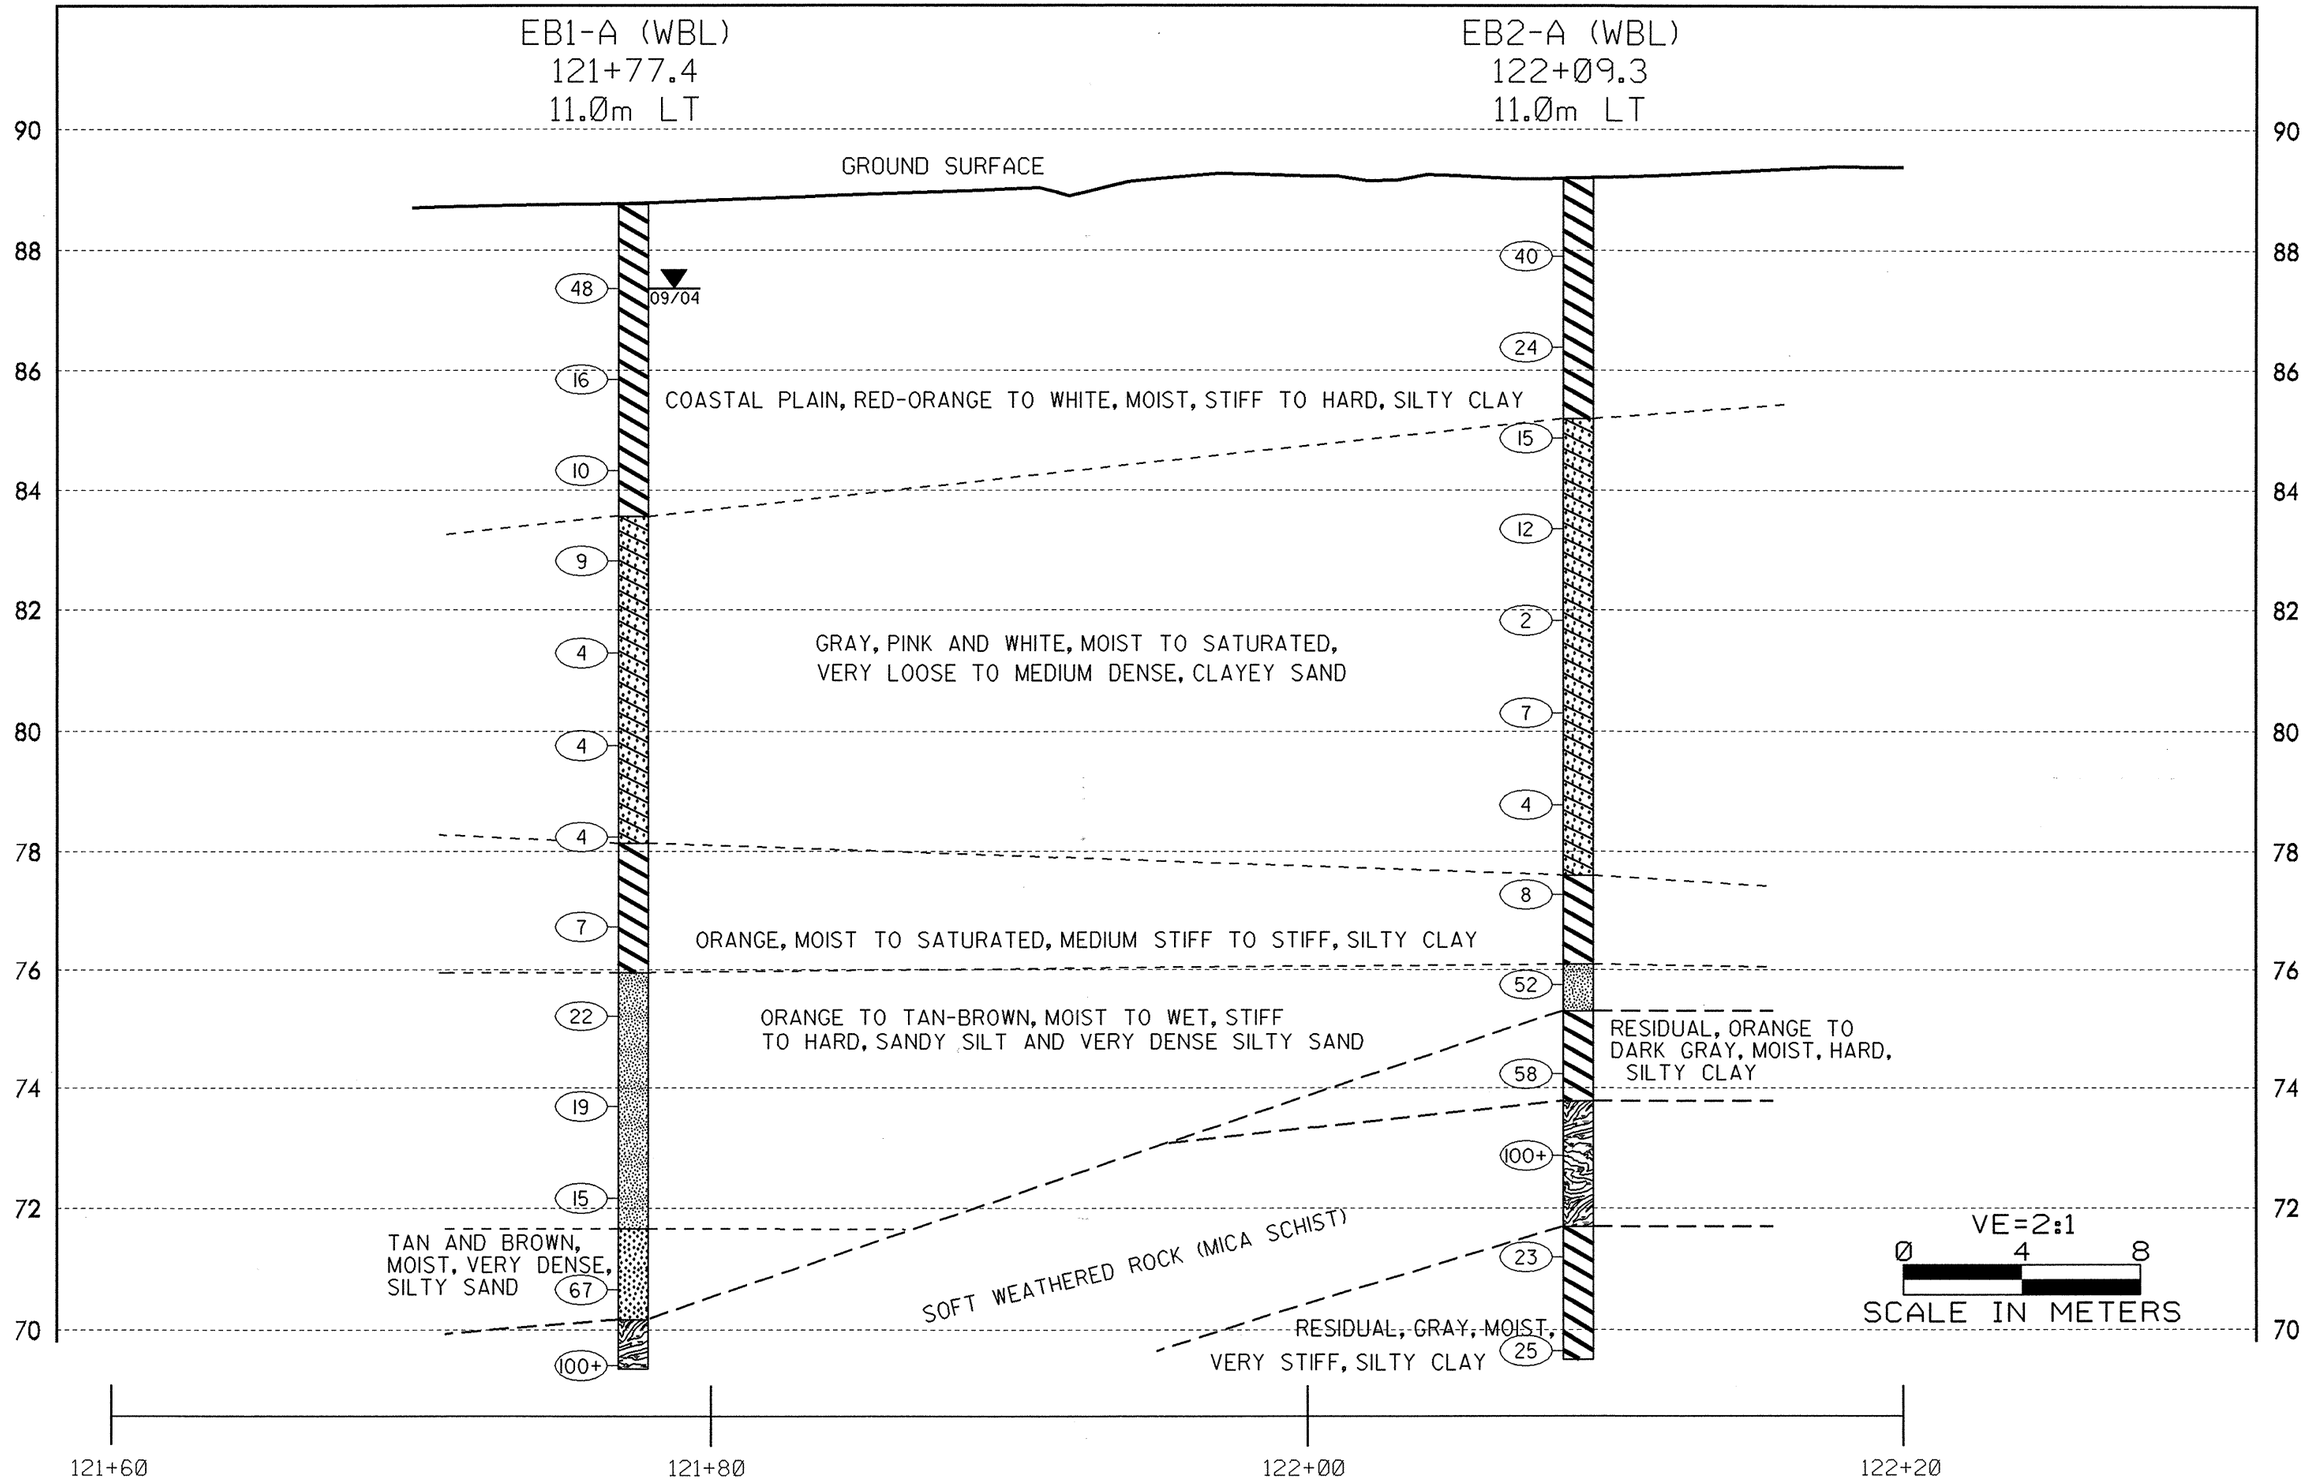PROFILE THROUGH BORINGS PROJECTED ALONG -L2LT- (WBL)