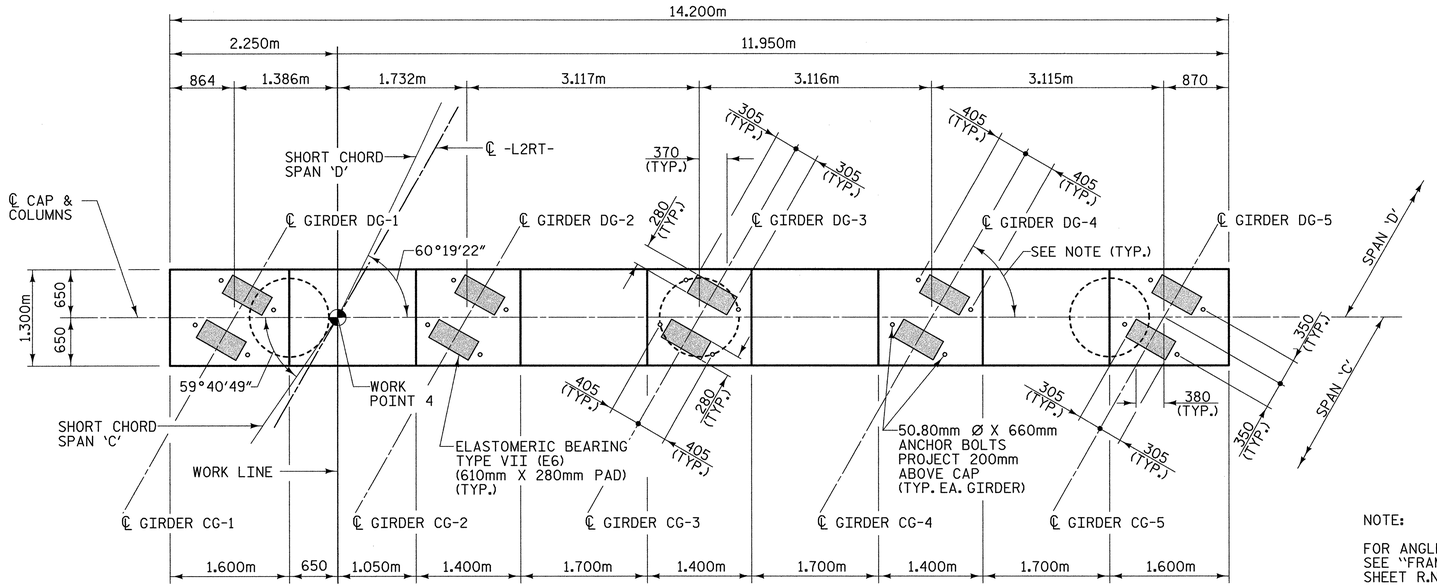

NOTE:

FOR ANGLES TO GIRDERS, SEE "FRAMING PLAN" SHEET R.N. BR-13

PLAN OF CAP

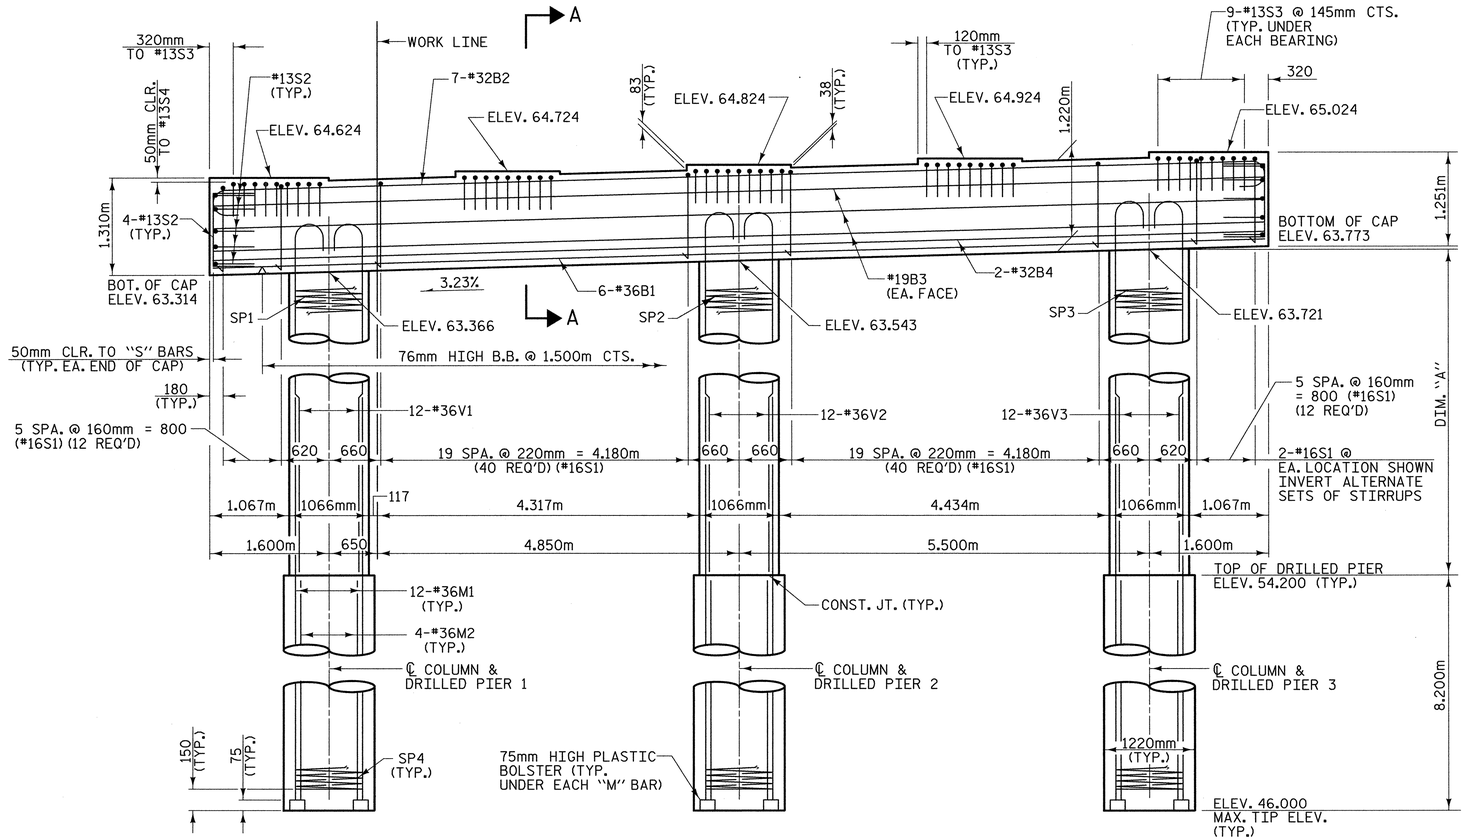

ELEVATION

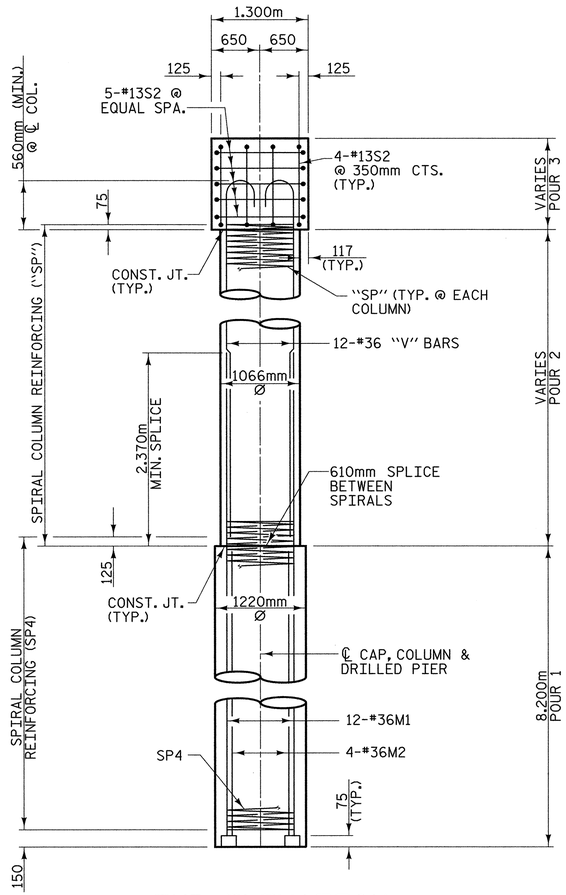

END ELEVATION

DIM."A"	
COLUMN 1	9.166m
COLUMN 2	9.343m
COLUMN 3	9.521m

METRIC

PROJECT NO. R-2552C

JOHNSTON COUNTY

STATION: 110+37.000 -L2RT- POC

SHEET 1 OF 2

STATE OF NORTH CAROLINA
DEPARTMENT OF TRANSPORTATION
RALEIGH

SUBSTRUCTURE BENT 3 (RIGHT LANE)

REVISIONS						SHEET NO.
NO.	BY:	DATE:	NO.	BY:	DATE:	S-255
1			3			TOTAL SHEETS
2			4			431

PLANS PREPARED BY:
MULKEY
ENGINEERS & CONSULTANTS
PO Box 33127
Raleigh, N.D. 27636
(919) 851-1111
(919) 851-1918 (FAX)
www.mulkeyinc.com

NORTH CAROLINA PROFESSIONAL SEAL 14114 ENGINEER ROBERT C. LARSON 2/25/05

REFERENCE NO. BR-30

DRAWN BY : J. P. SHERMAN DATE : 10/04
CHECKED BY : R. C. LARSON DATE : 1/05

02/21/2005 08:53 AM Q:\projects\2004\213.0\R-2552\C\Structures\Site 1\Right Lane\R2552C_SD_B3_0.dgn