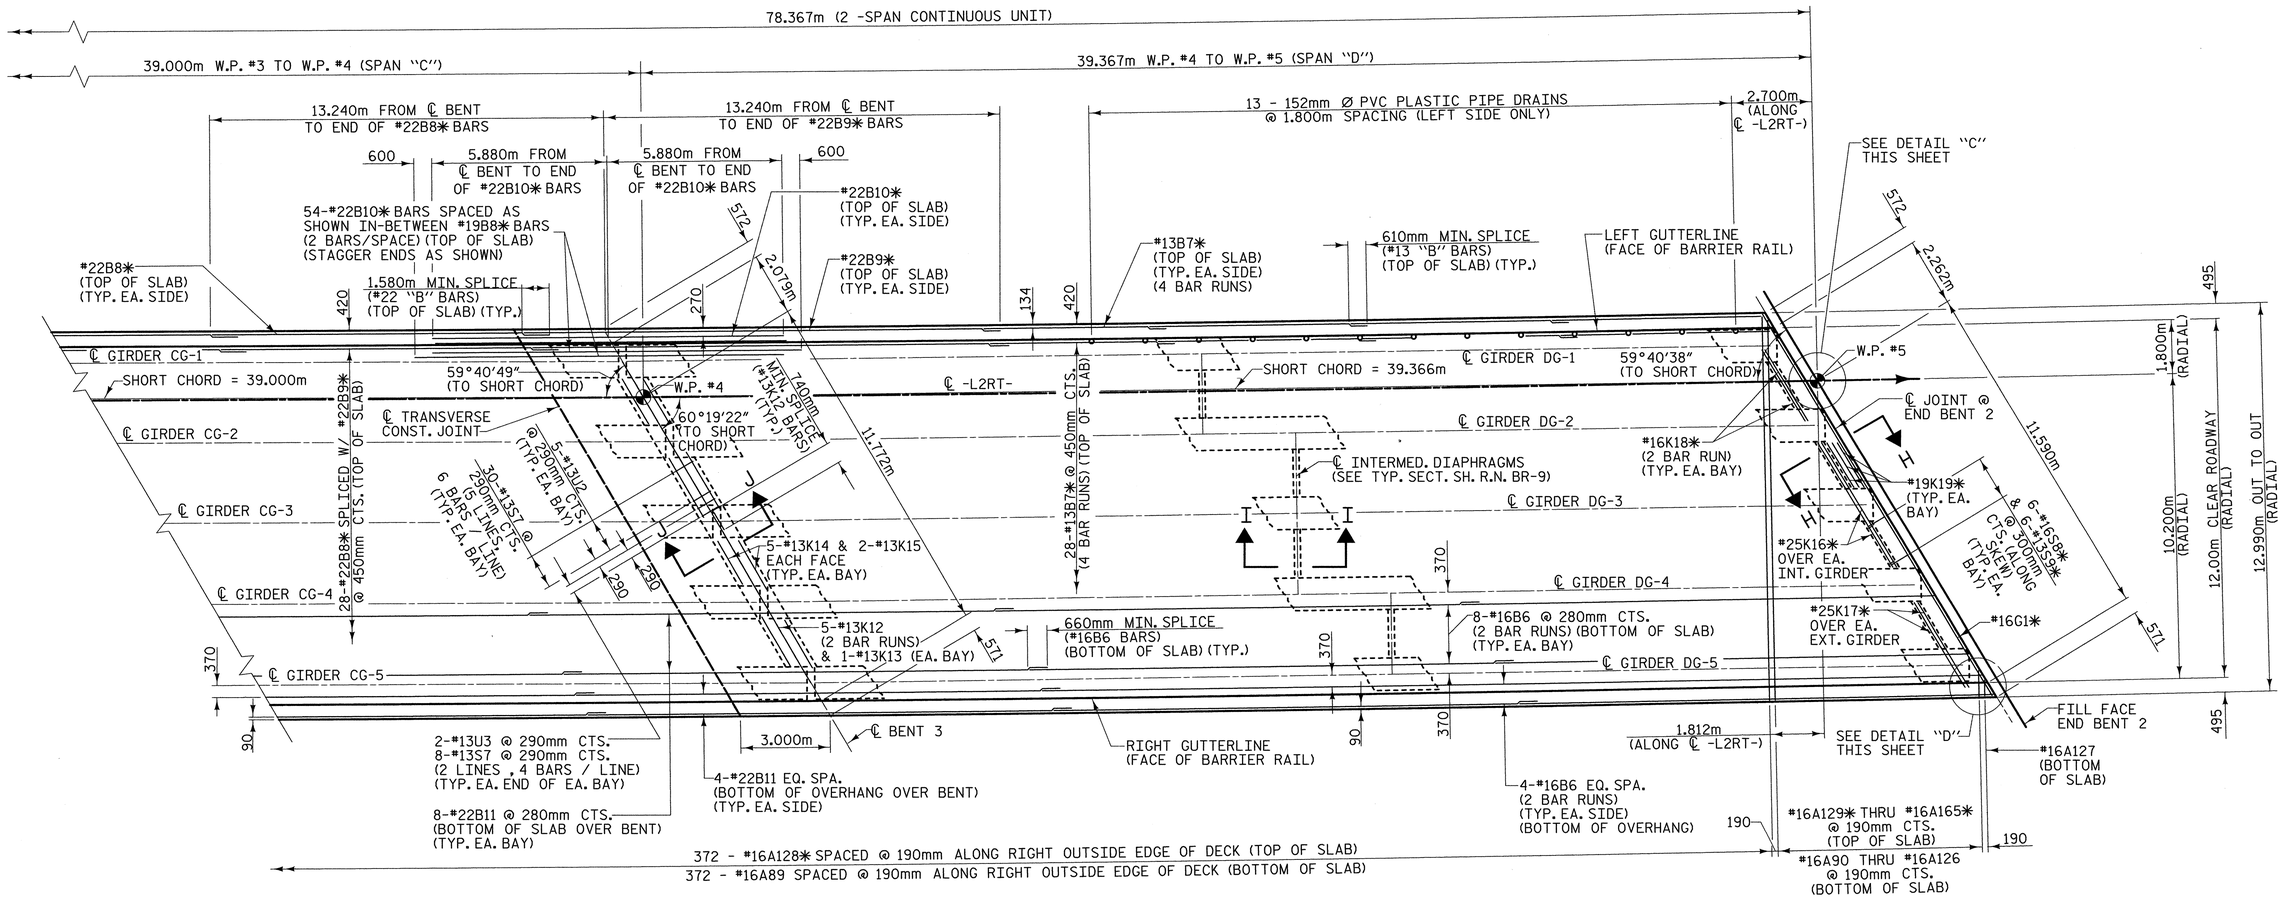

PLAN - UNIT 2

N — INDICATES POUR SEQUENCE AND DIRECTION

✱ EPOXY COATED REINFORCING STEEL

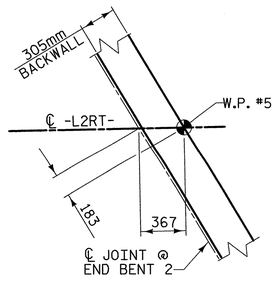

DETAIL "C"

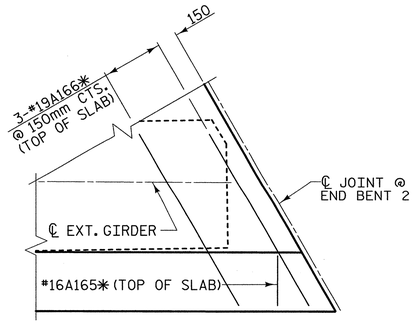

DETAIL "D"

SHOWING ADDITIONAL REINFORCING STEEL IN TOP OF SLAB AT ACUTE CORNER. END BENT 2 SHOWN, BENT 2 SIMILAR.

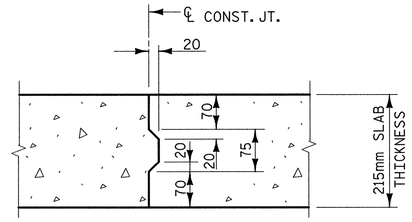

NOTE:
REINFORCING STEEL NOT SHOWN FOR CLARITY.
LONGITUDINAL REINFORCING STEEL SHALL BE CONTINUOUS THRU JOINT.

TRANSVERSE CONSTRUCTION JOINT IN DECK SLAB

(SPANS C & D)

METRIC

PROJECT NO. R-2552C

JOHNSTON COUNTY

STATION: 110+37.000 -L2RT- POC

PLANS PREPARED BY:
MULKEY
ENGINEERS & CONSULTANTS
PO Box 33127
RALEIGH, N.C. 27636
(919) 851-1912
(919) 851-1918 (FAX)
WWW.MULKEYINC.COM

NORTH CAROLINA PROFESSIONAL SEAL 16114 ENGINEER ROBERT C. LARSON 2/25/05

REFERENCE NO. BR-12

STATE OF NORTH CAROLINA
DEPARTMENT OF TRANSPORTATION
RALEIGH

SUPERSTRUCTURE PLAN OF SPAN D (RIGHT LANE)

REVISIONS						SHEET NO.
NO.	BY:	DATE:	NO.	BY:	DATE:	S-237
1			3			TOTAL SHEETS
2			4			431

DRAWN BY : W. B. ALLEN DATE : 10/04
CHECKED BY : R. C. LARSON DATE : 11/04

02/01/2005 07:53:38 AM G:\project\2004\38.0WR-2552A\Structures\Site 1\Right Lane\R2552C_SD_S3_DL.dgn