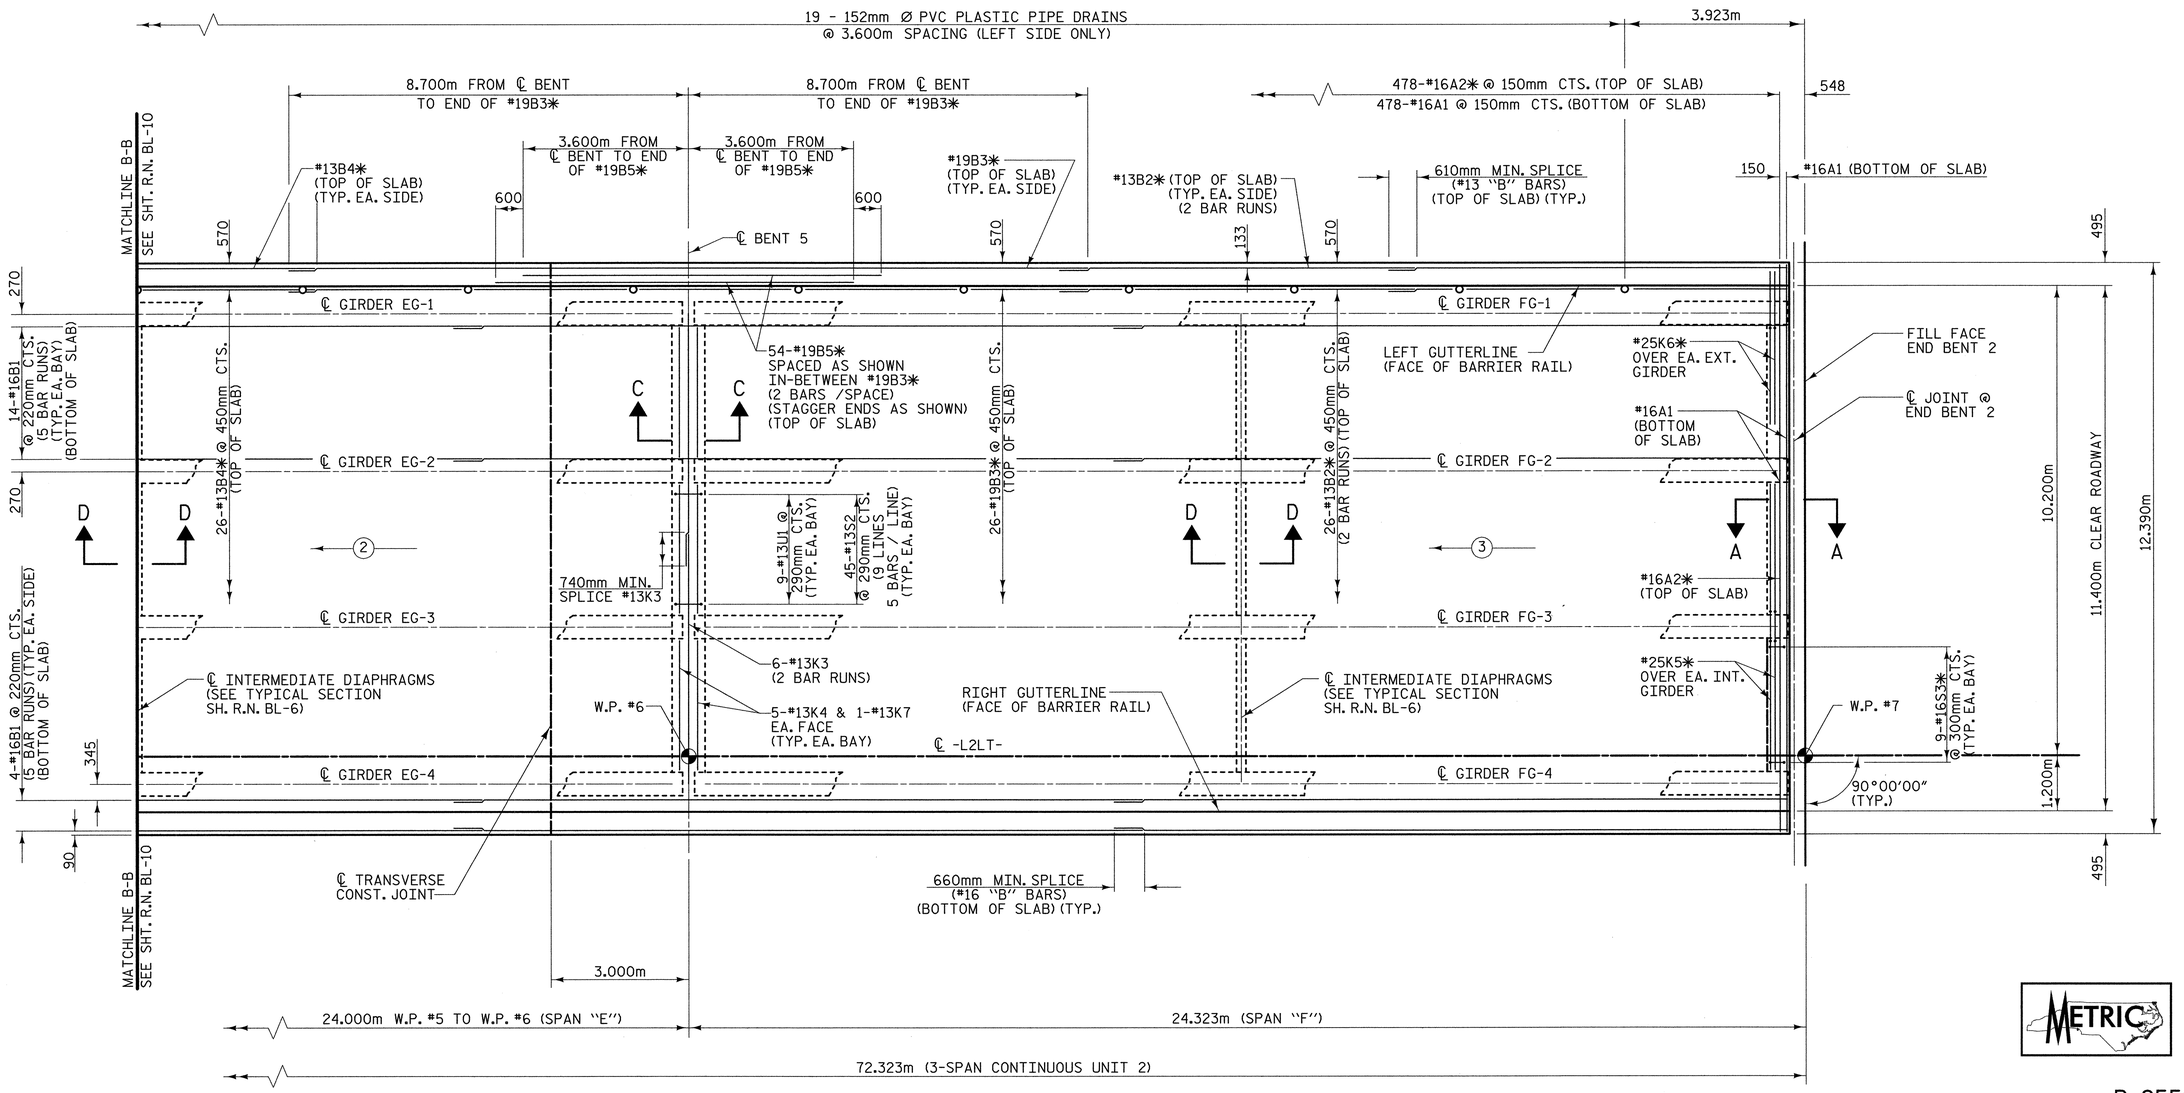

METRIC

PROJECT NO. R-2552C

JOHNSTON COUNTY

STATION: 109+56.000 -L2LT- POT

PLAN - UNIT 2

(N) INDICATES POUR SEQUENCE AND DIRECTION

✱ EPOXY COATED REINFORCING STEEL

PLANS PREPARED BY:

MULKEY ENGINEERS & CONSULTANTS
PO Box 33127
Raleigh, N.C. 27636
(919) 851-1912
(919) 851-1918 (FAX)
WWW.MULKEYINC.COM

NORTH CAROLINA PROFESSIONAL SEAL 14114 ENGINEER ROBERT C. LARSON
2/25/05

REFERENCE NO. BL-11

STATE OF NORTH CAROLINA
DEPARTMENT OF TRANSPORTATION
RALEIGH

SUPERSTRUCTURE SPANS E-F (LEFT LANE)

REVISIONS						SHEET NO.
NO.	BY:	DATE:	NO.	BY:	DATE:	S-194
1			3			TOTAL SHEETS
2			4			431

DRAWN BY : W. B. ALLEN DATE : 09/04
CHECKED BY : R. C. LARSON DATE : 10/04

02/21/2005 07:00:52 AM r:\Structures\Site 1\Left Lane\R2552C_SD_S4_01.dgn