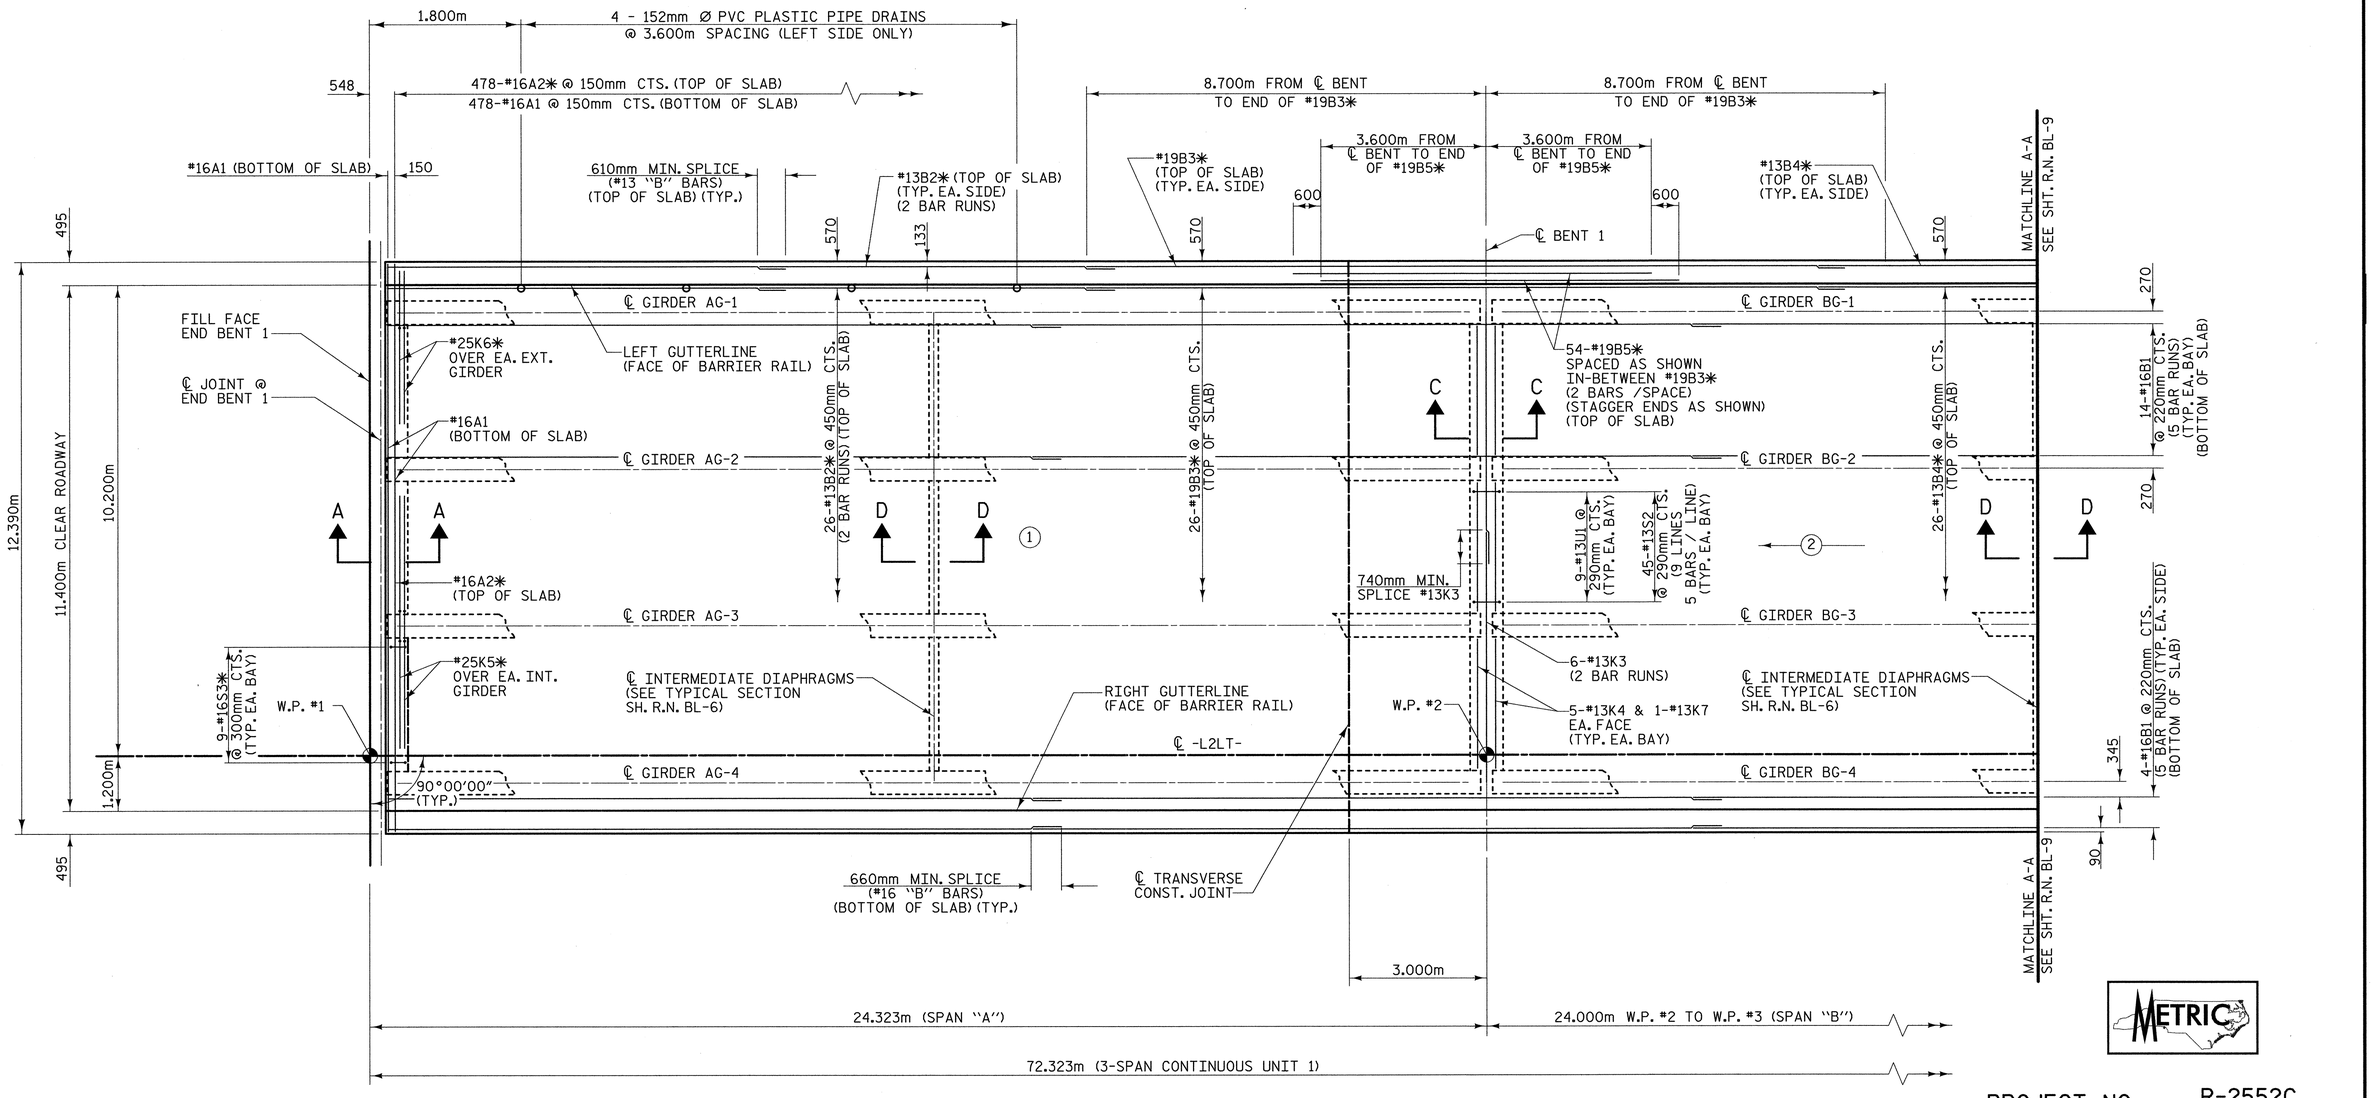

PLAN - UNIT 1

(N) INDICATES POUR SEQUENCE AND DIRECTION

✱ EPOXY COATED REINFORCING STEEL

METRIC

PROJECT NO. R-2552C

JOHNSTON COUNTY

STATION: 109+56.000 -L2LT- POT

STATE OF NORTH CAROLINA
DEPARTMENT OF TRANSPORTATION
RALEIGH

SUPERSTRUCTURE
SPANS A-B
(LEFT LANE)

PLANS PREPARED BY:
MULKEY
ENGINEERS & CONSULTANTS
PO Box 33127
Raleigh, N.C. 27636
(919) 851-1912
(919) 851-1918 (FAX)
www.mulkeyinc.com

NORTH CAROLINA PROFESSIONAL SEAL 011114 ENGINEER ROBERT C. LARSON 4/25/05

REFERENCE NO. BL-8

REVISIONS						SHEET NO.
NO.	BY:	DATE:	NO.	BY:	DATE:	S-191
1			3			TOTAL SHEETS
2			4			431

DRAWN BY : W. B. ALLEN DATE : 09/04
CHECKED BY : R. C. LARSON DATE : 10/04

02/21/2005 06:58:32 AM r:\Structures\Site 1\Left Lane\R2552C_SD_SL01.dgn