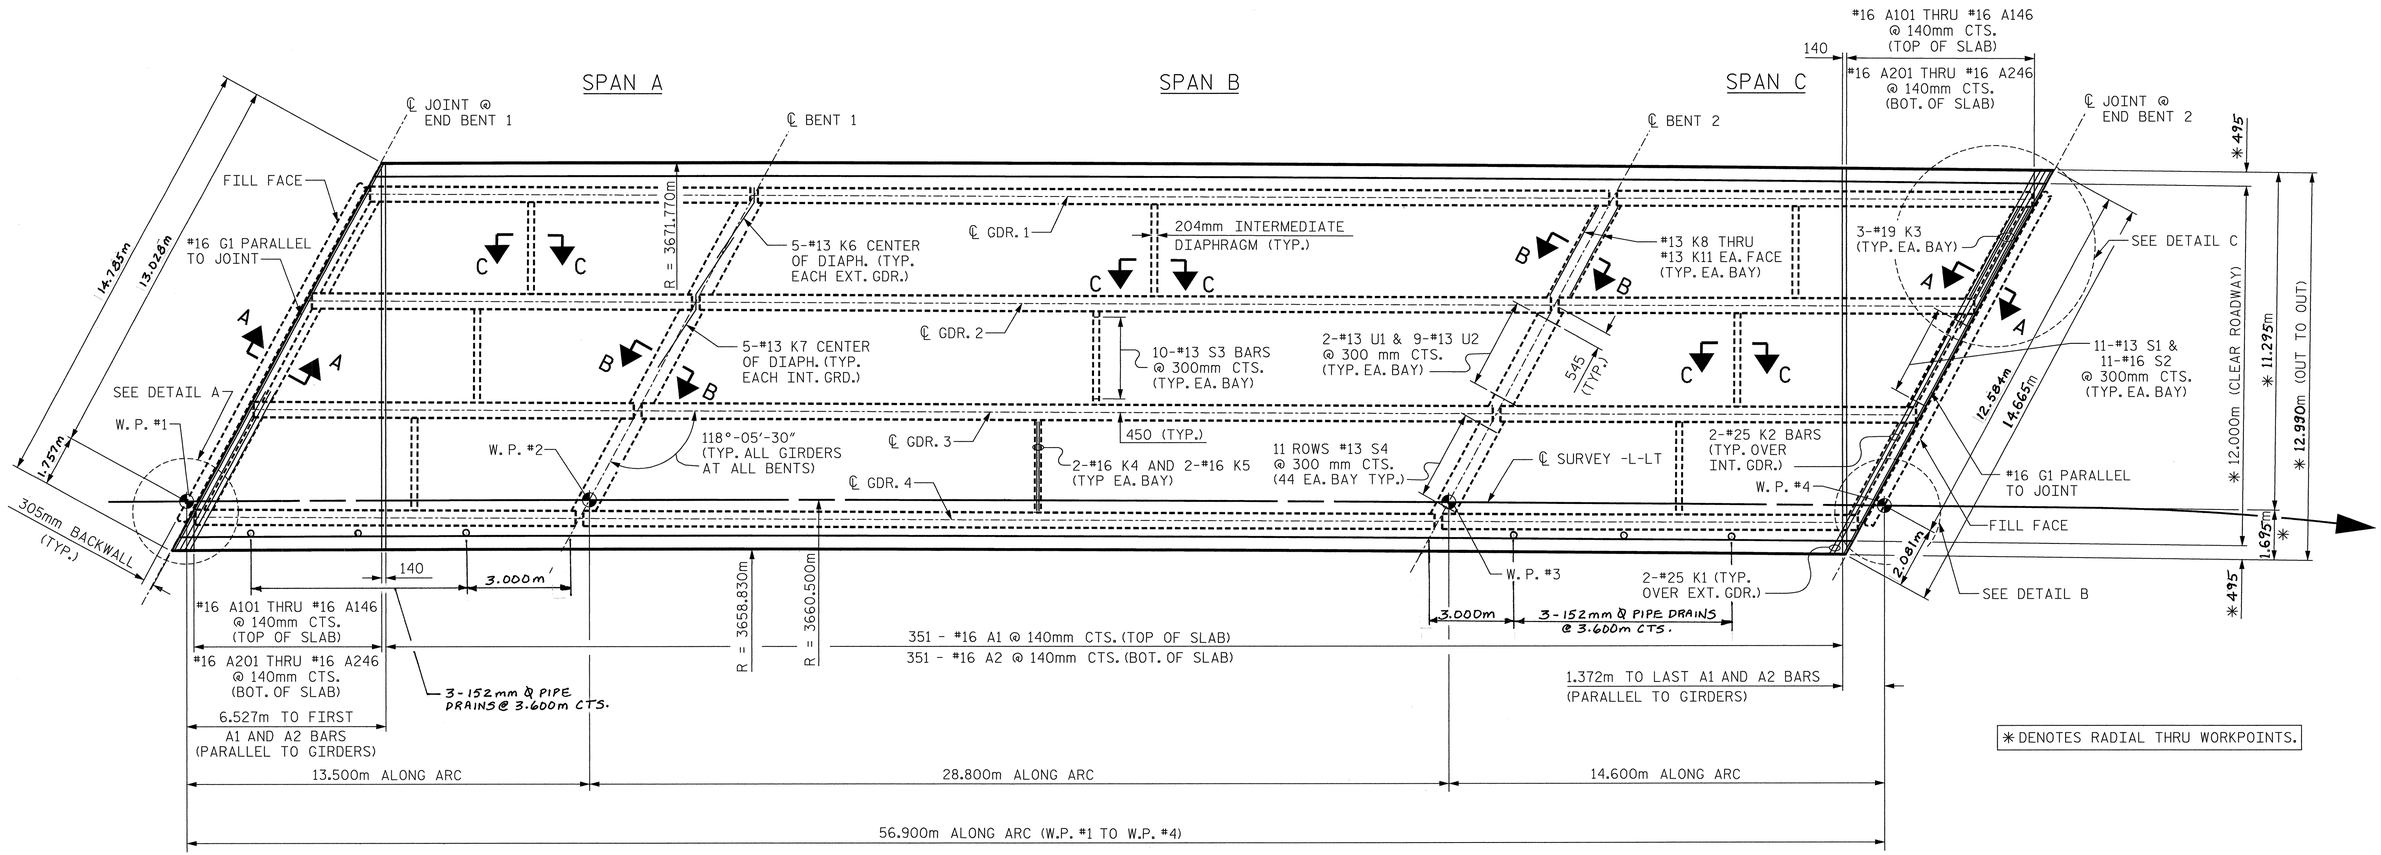

PLAN OF SPANS

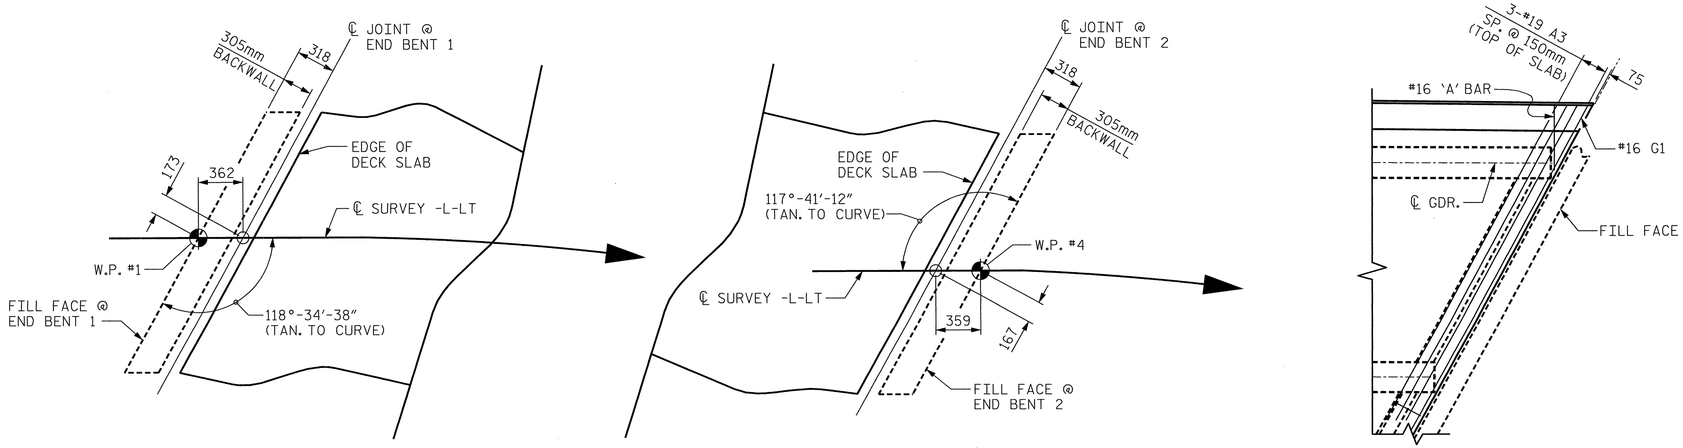

DETAIL A

DETAIL B

DETAIL C
(TYP. AT END BENT 1)

PROJECT NO. R-2552B

JOHNSTON COUNTY

STATION: 97+59.319-L-LT POC

SHEET 1 OF 2

STATE OF NORTH CAROLINA
DEPARTMENT OF TRANSPORTATION
RALEIGH

SUPERSTRUCTURE

PLAN OF SPANS A, B, AND C

NORTH CAROLINA PROFESSIONAL SEAL 023324 ENGINEER JAMES D. FITZ MORRIS
5-6-02

CTE ENGINEERS
CONSOER TOWNSEND ENVIRODYNE ENGINEERS, INC.
13325 SOUTH POINT BOULEVARD, SUITE 400
CHARLOTTE, NORTH CAROLINA 28273-5820
(704) 583-0902

REVISIONS					
NO.	BY:	DATE:	NO.	BY:	DATE:
1			3		
2			4		

SHEET NO. 5-26
TOTAL SHEETS 431

DRAWN BY : JDF DATE : 05/01/02
CHECKED BY : MSB DATE : 05/01/02