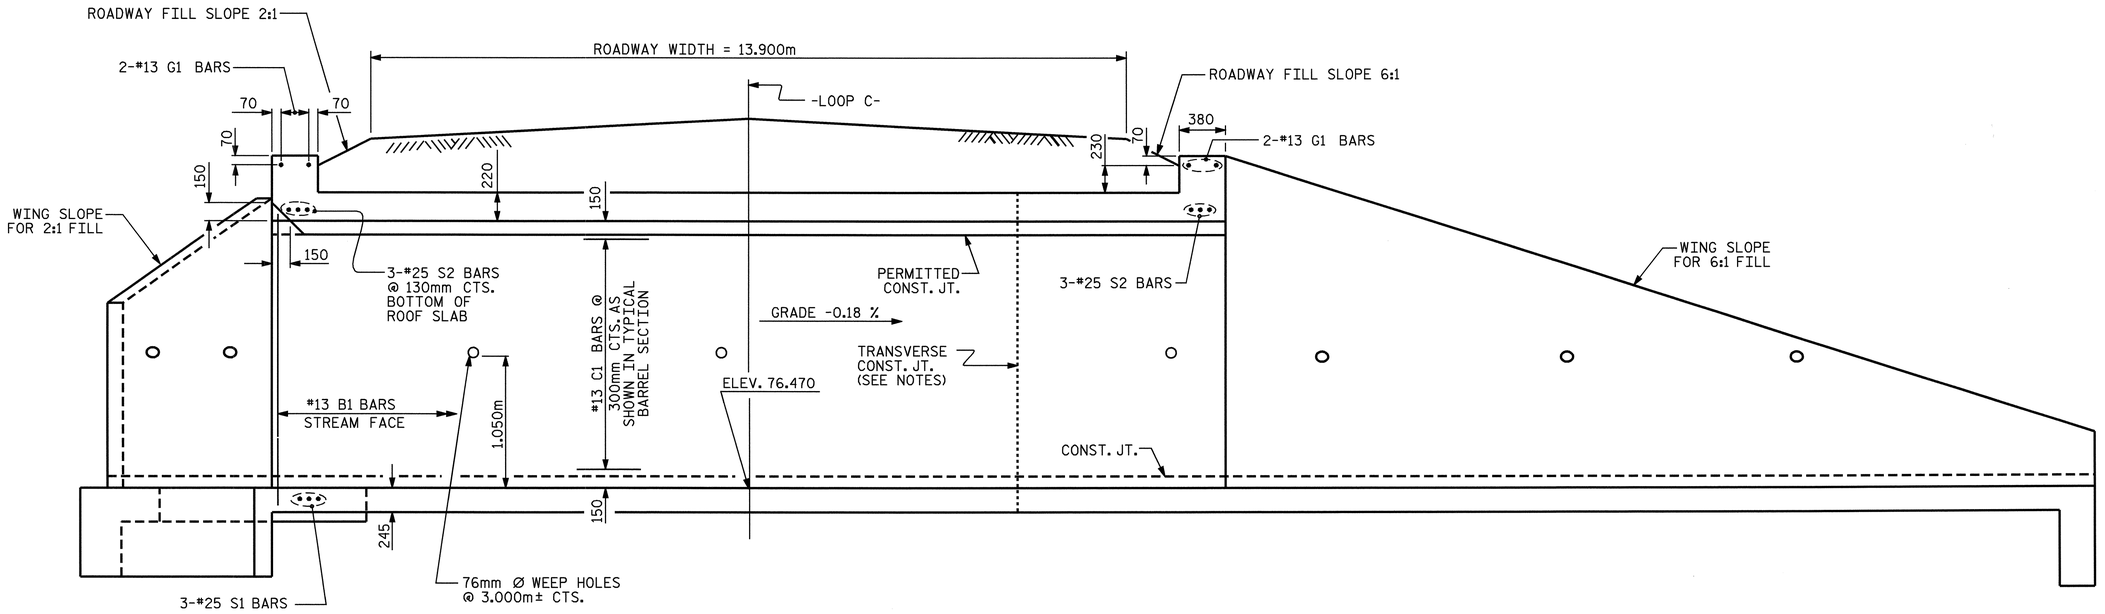

CULVERT SECTION NORMAL TO ROADWAY

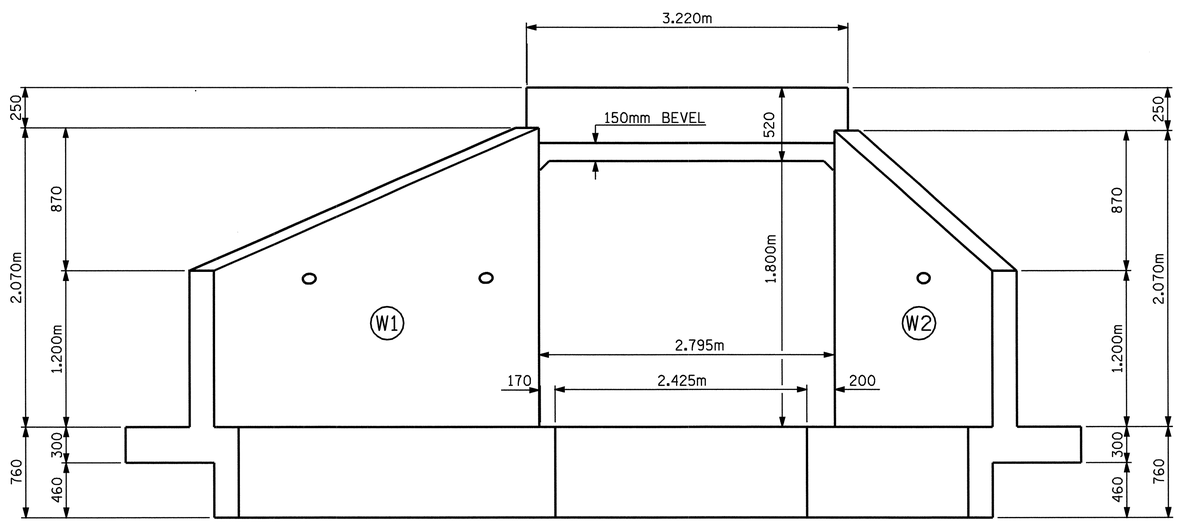

END ELEVATION - NORMAL TO SKEW
(INLET END)

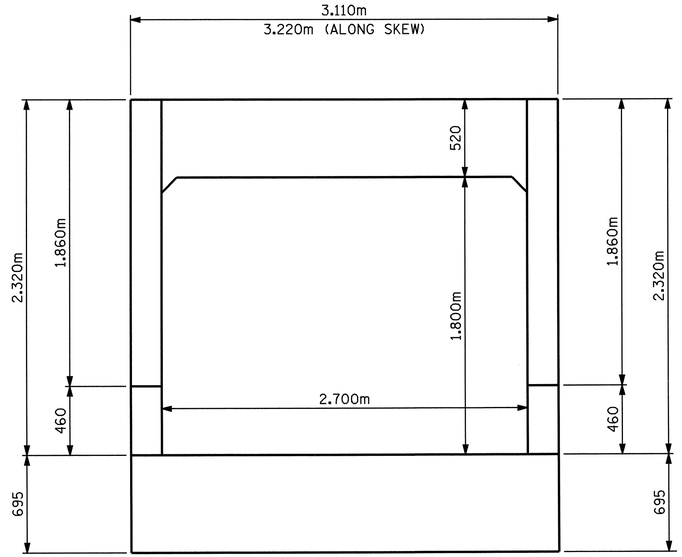

END ELEVATION
(OUTLET END)

NORTH CAROLINA PROFESSIONAL SEAL 14855 ENGINEER DOUGLAS R. CALHOUN
3-2-05

PROJECT NO. R-2552C
JOHNSTON COUNTY
STATION: 4+93.000 -LOOP C-

SHEET 2 OF 6

STATE OF NORTH CAROLINA
DEPARTMENT OF TRANSPORTATION
RALEIGH

SINGLE 2.700m X 1.800m CONCRETE BOX CULVERT 106° SKEW

REVISIONS						SHEET NO.
NO.	BY:	DATE:	NO.	BY:	DATE:	C-32
1			3			TOTAL SHEETS
2			4			42

ASSEMBLED BY : AKP/TLC	DATE : 1/02/04	
CHECKED BY : T.A.HARRIS	DATE : 11/09/04	
DRAWN BY : EEM	6/97	
CHECKED BY : ARB	7/97	

02-MAR-2005 12:06
W:\squado\r2552c\TCLELL~1\MICROS~1\R-2552C\R-2552~3.DGN
tclelland

STD. No. CB275sm

STR. #12