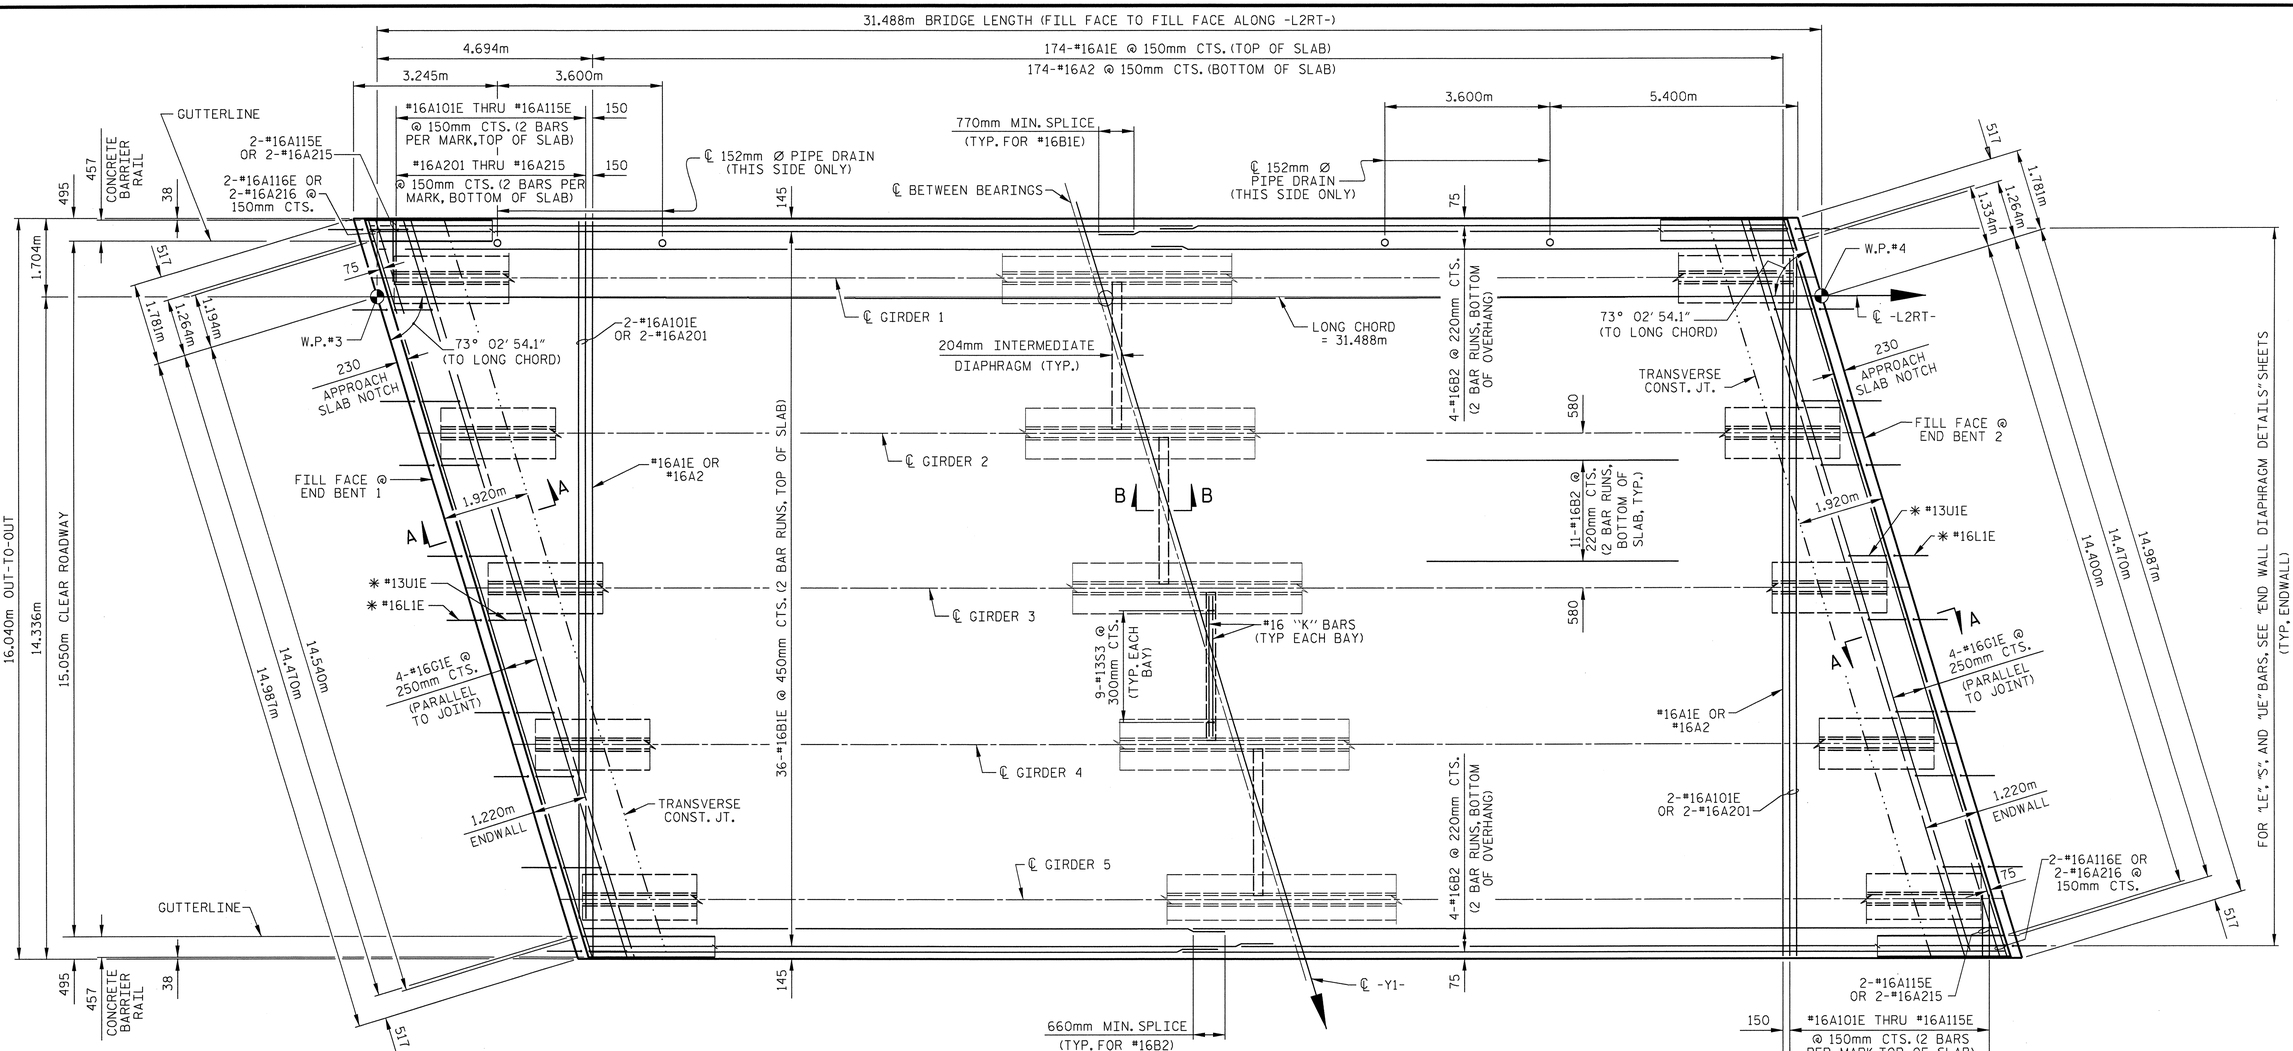

PLAN OF SPAN "A"

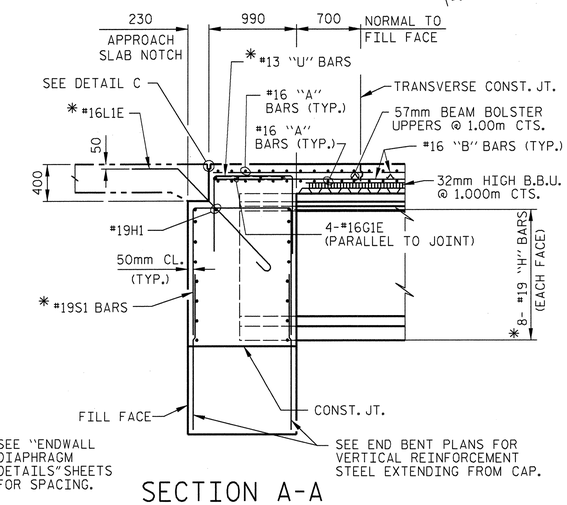

SECTION A-A

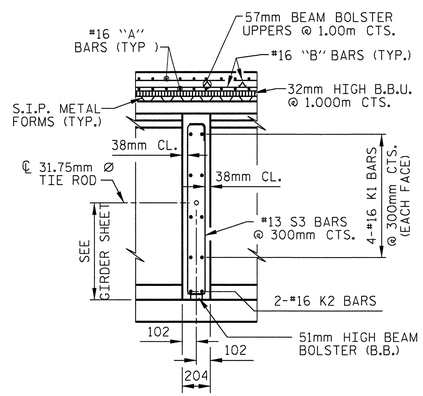

SECTION B-B

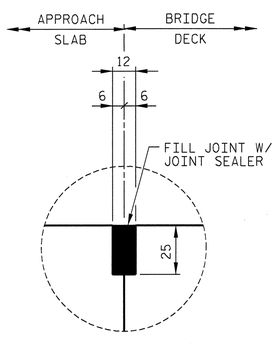

DETAIL C

NOTE: SLAB REINFORCING STEEL SHALL BE CONTINUOUS THROUGH JOINT. REINFORCING STEEL IN SLAB NOT SHOWN.

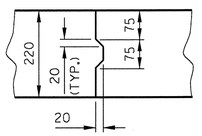

TRANSVERSE CONSTRUCTION JOINT DETAIL

NOTES

GIRDERS ARE PARALLEL TO LONG CHORD.

FOR REINFORCING STEEL IN CONCRETE BARRIER RAIL, SEE "CONCRETE BARRIER RAILS" SHEETS.

FOR DECK POURING SEQUENCE, SEE "SUPERSTRUCTURE BILL OF MATERIAL" SHEET.

Prepared by
EarthTech
A Tyco International Ltd. Company
701 Corporate Center Drive, Suite 475
Raleigh, NC 27607
(919) 854-6200 – (919) 854-6259(fax)

PROJECT NO. R-2552C

JOHNSTON COUNTY

STATION: 122+14.832 -L2RT-

STATE OF NORTH CAROLINA
DEPARTMENT OF TRANSPORTATION
RALEIGH

SUPERSTRUCTURE

PLAN OF SPAN (RIGHT BRIDGE)

REVISIONS						SHEET NO.
NO.	BY:	DATE:	NO.	BY:	DATE:	S-299
1			3			TOTAL SHEETS
2			4			431

NORTH CAROLINA PROFESSIONAL SEAL 17759 ENGINEER THOMAS L. CRABTREE, II
2/7/05

R.N. RTB1-6

DRAWN BY :	LOFTON	DATE : 11/04
CHECKED BY :	CJW	DATE : 12/04
APPROVED BY :		DATE :

USER: klmlofton
DGN: K:\7876ZRT_Br1dge\CADD\psiRt.dgn
DATE: 2/4/2005
TIME: 13:40:36