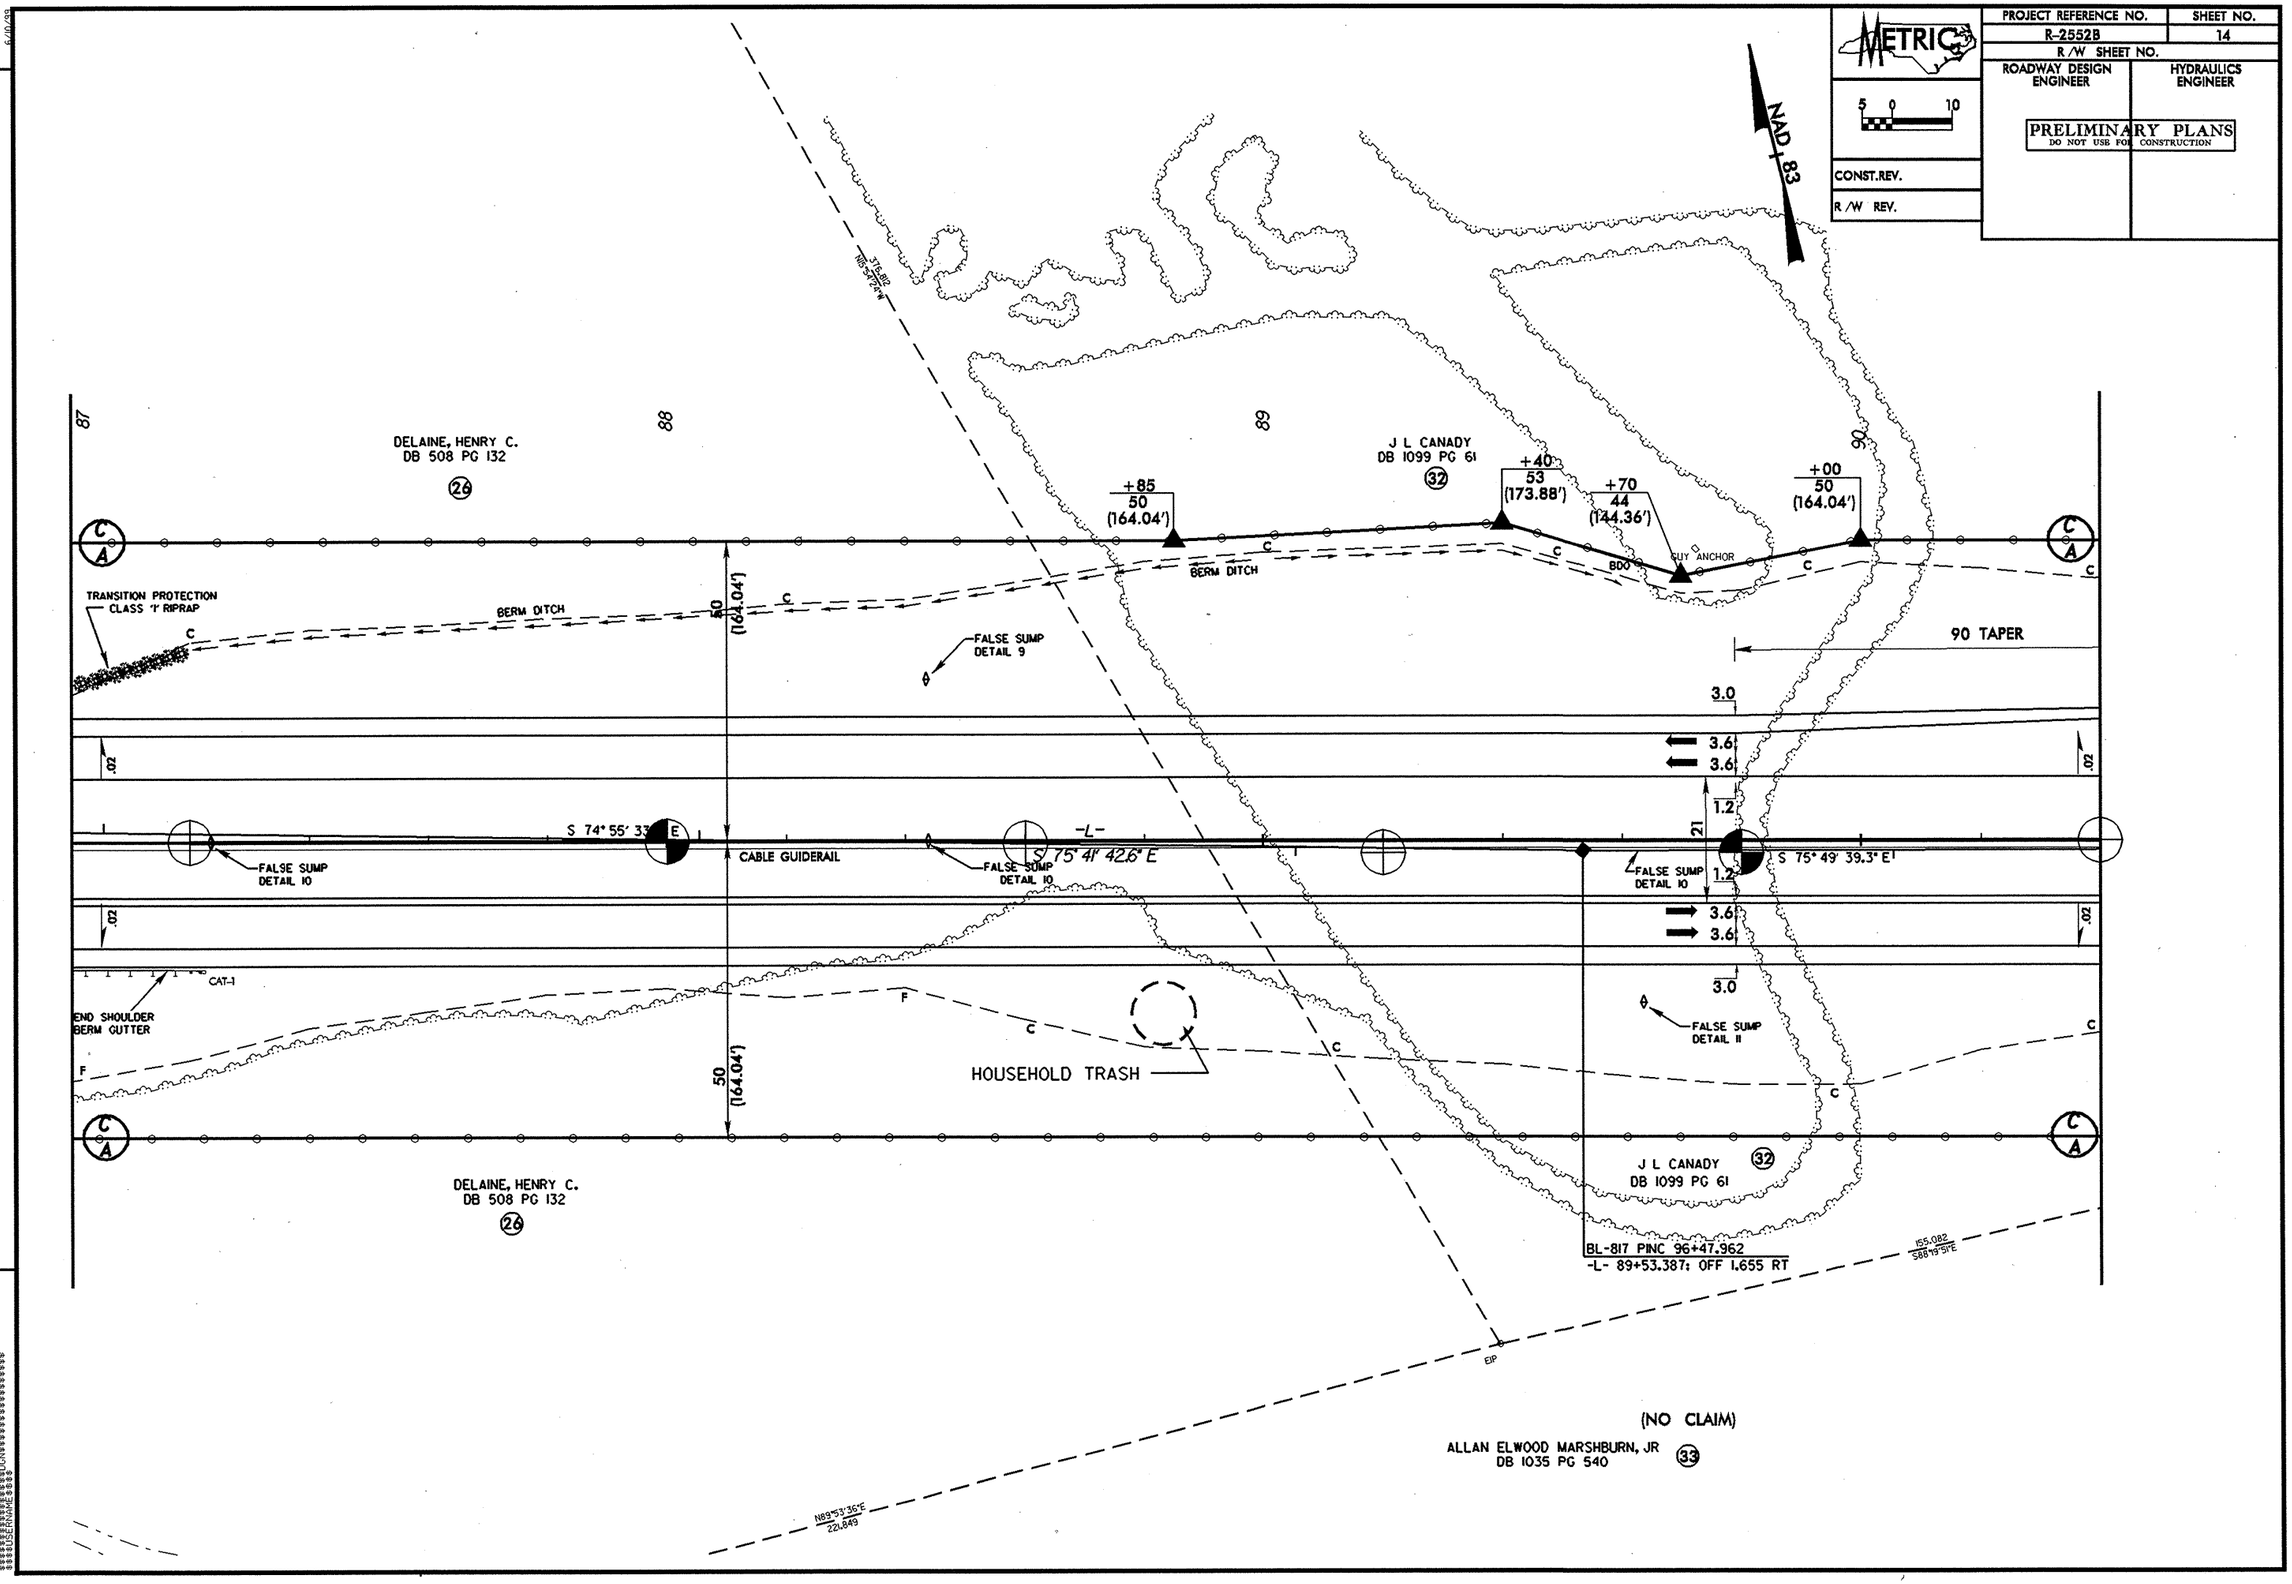

METRIC
PROJECT REFERENCE NO.
R-2552B
SHEET NO.
14
R/W SHEET NO.
ROADWAY DESIGN ENGINEER
HYDRAULICS ENGINEER
PRELIMINARY PLANS
DO NOT USE FOR CONSTRUCTION
CONST.REV.
R/W REV.
NAD 83
DELAINE, HENRY C.
DB 508 PG 132
26
J L CANADY
DB 1099 PG 61
32
+85
50
(164.04')
+40
53
(173.88')
+70
44
(144.36')
+00
50
(164.04')
TRANSITION PROTECTION
CLASS 'I' RIPRAP
BERM DITCH
FALSE SUMP
DETAIL 9
90 TAPER
3.0
3.6
3.6
1.2
1.2
3.6
3.6
3.0
S 74° 55' 33" E
CABLE GUIDERAIL
-L-
S 75° 41' 42.6" E
S 75° 49' 39.3" E
FALSE SUMP
DETAIL 10
FALSE SUMP
DETAIL 10
FALSE SUMP
DETAIL 10
FALSE SUMP
DETAIL 11
CAT-1
END SHOULDER
BERM GUTTER
HOUSEHOLD TRASH
50
(164.04')
50
(164.04')
DELAINE, HENRY C.
DB 508 PG 132
26
J L CANADY
DB 1099 PG 61
32
BL-817 PINC 96+47.962
-L- 89+53.387; OFF 1.655 RT
(NO CLAIM)
ALLAN ELWOOD MARSHBURN, JR
DB 1035 PG 540
33

REVISIONS