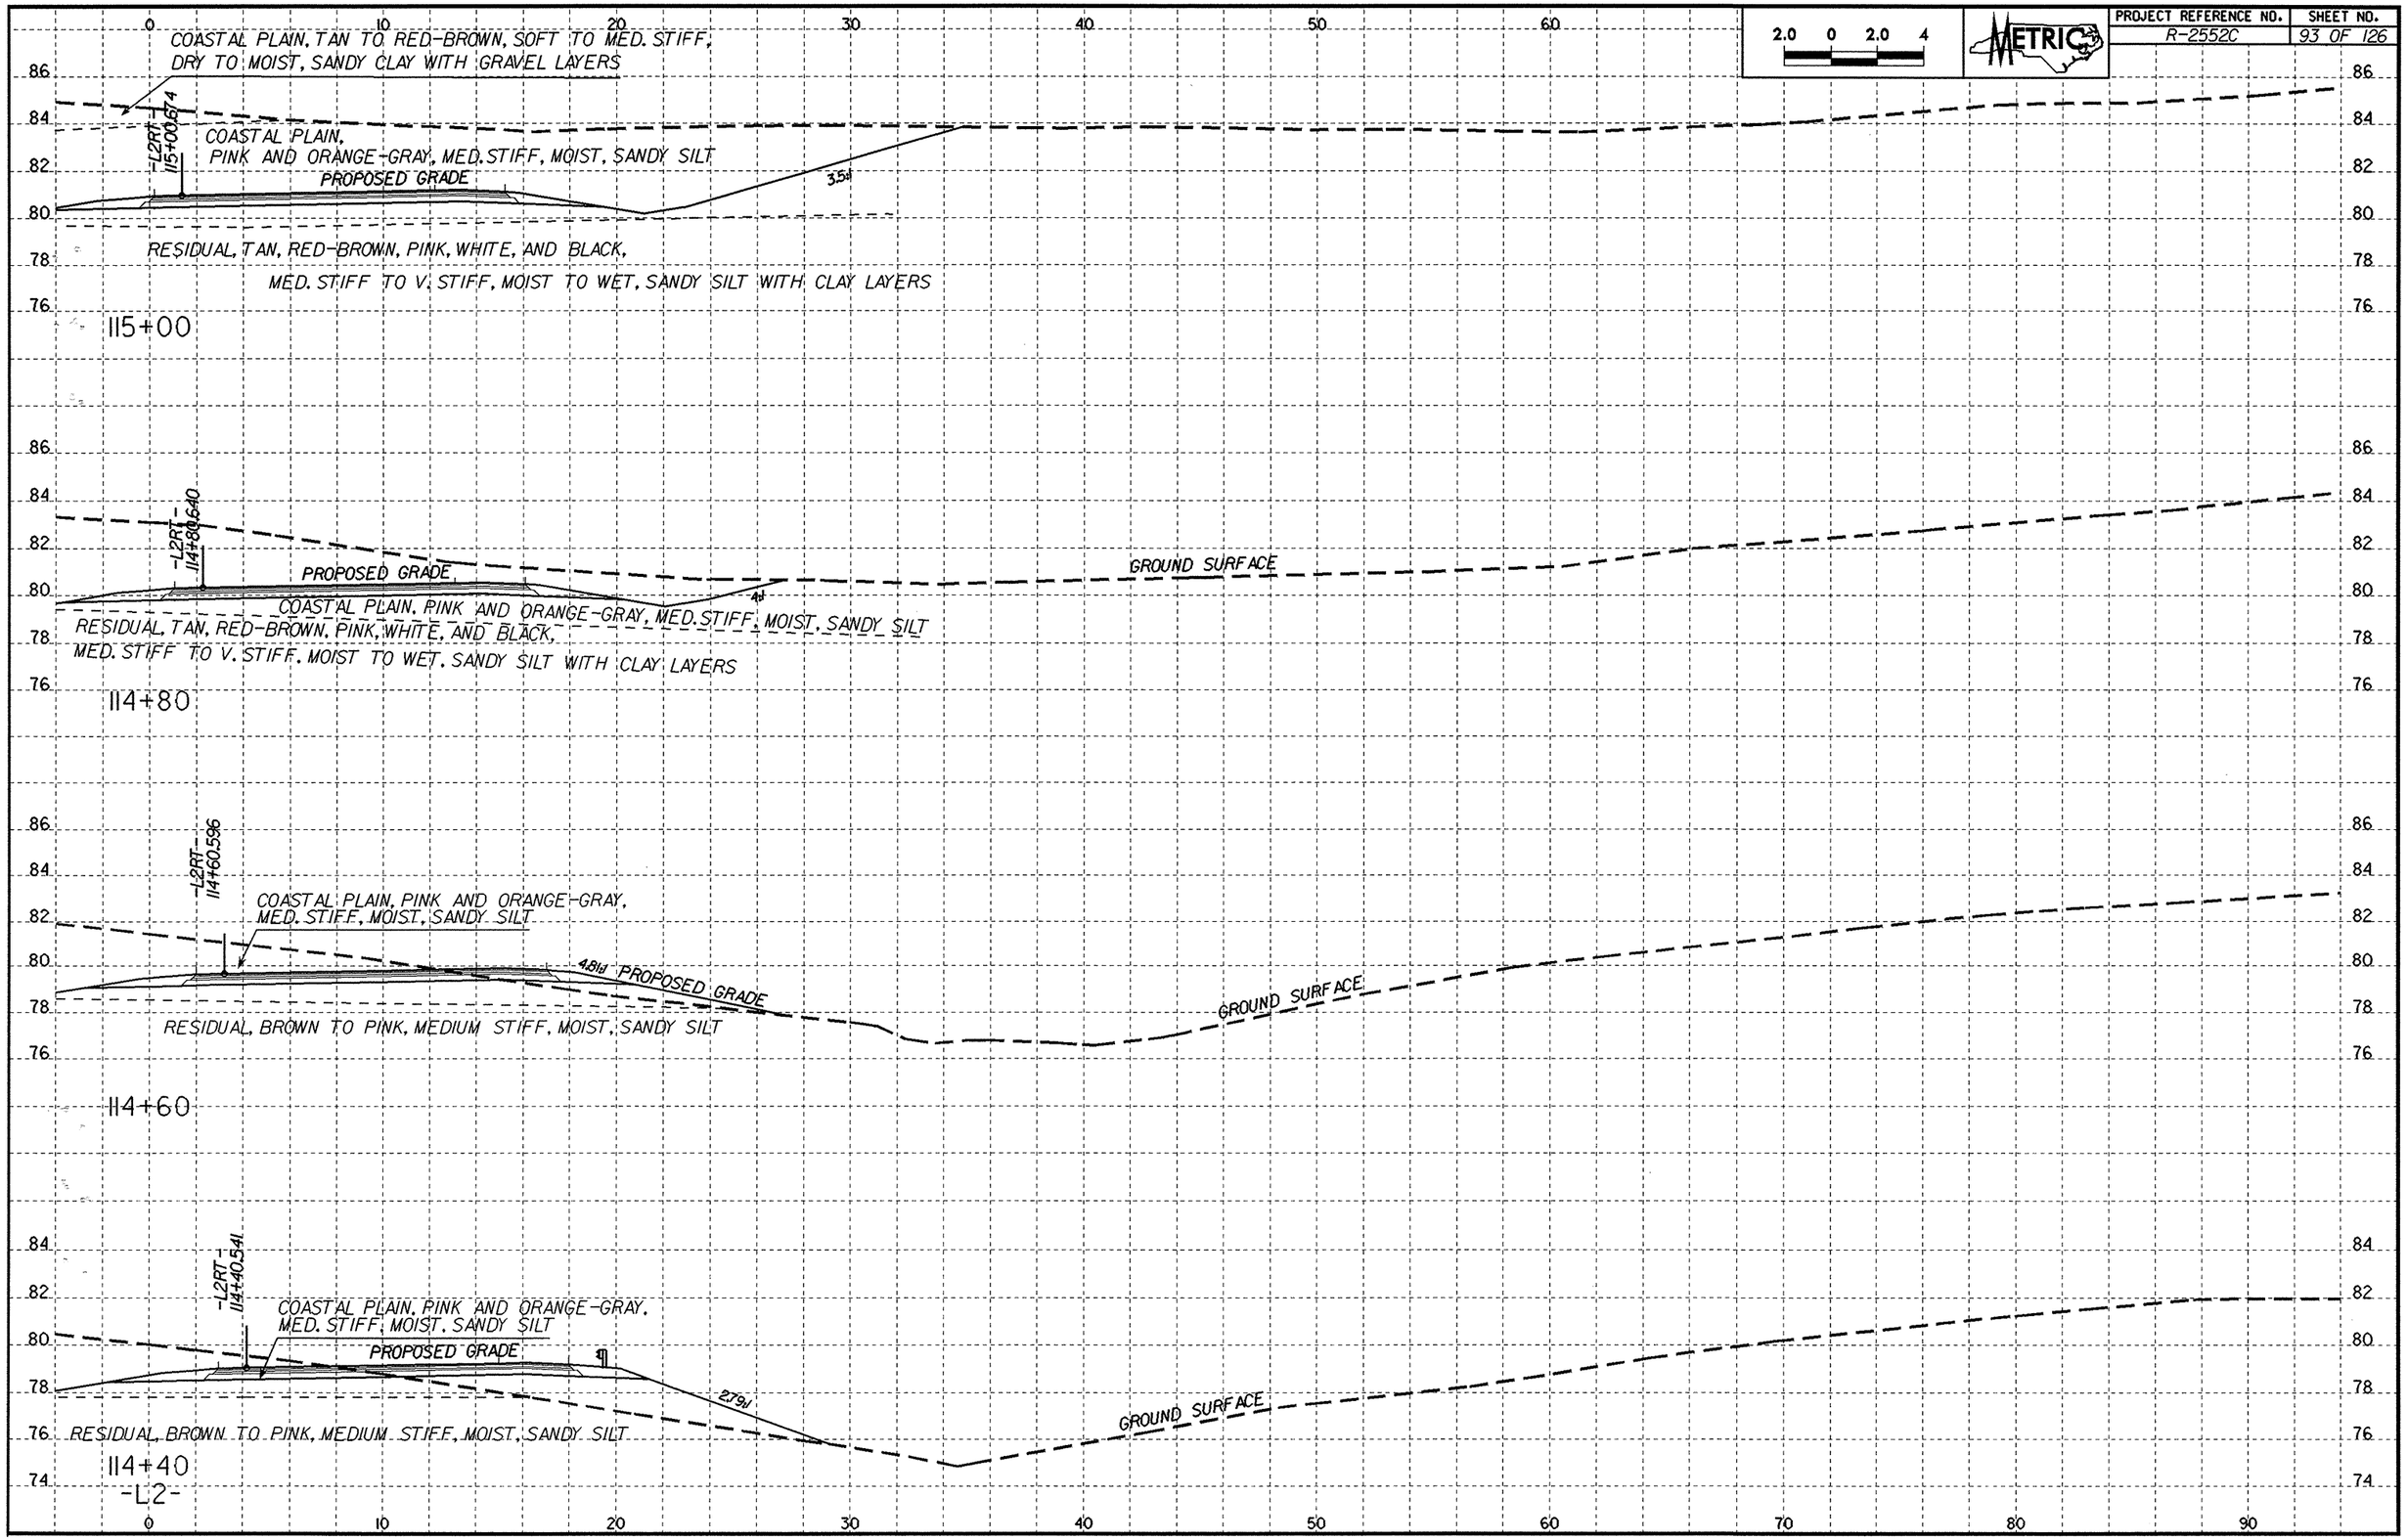PROJECT REFERENCE NO.	SHEET NO.
R-2552C	93 OF 126