PROJECT REFERENCE NO.	SHEET NO.
R-2552C	51 OF 126

METRIC
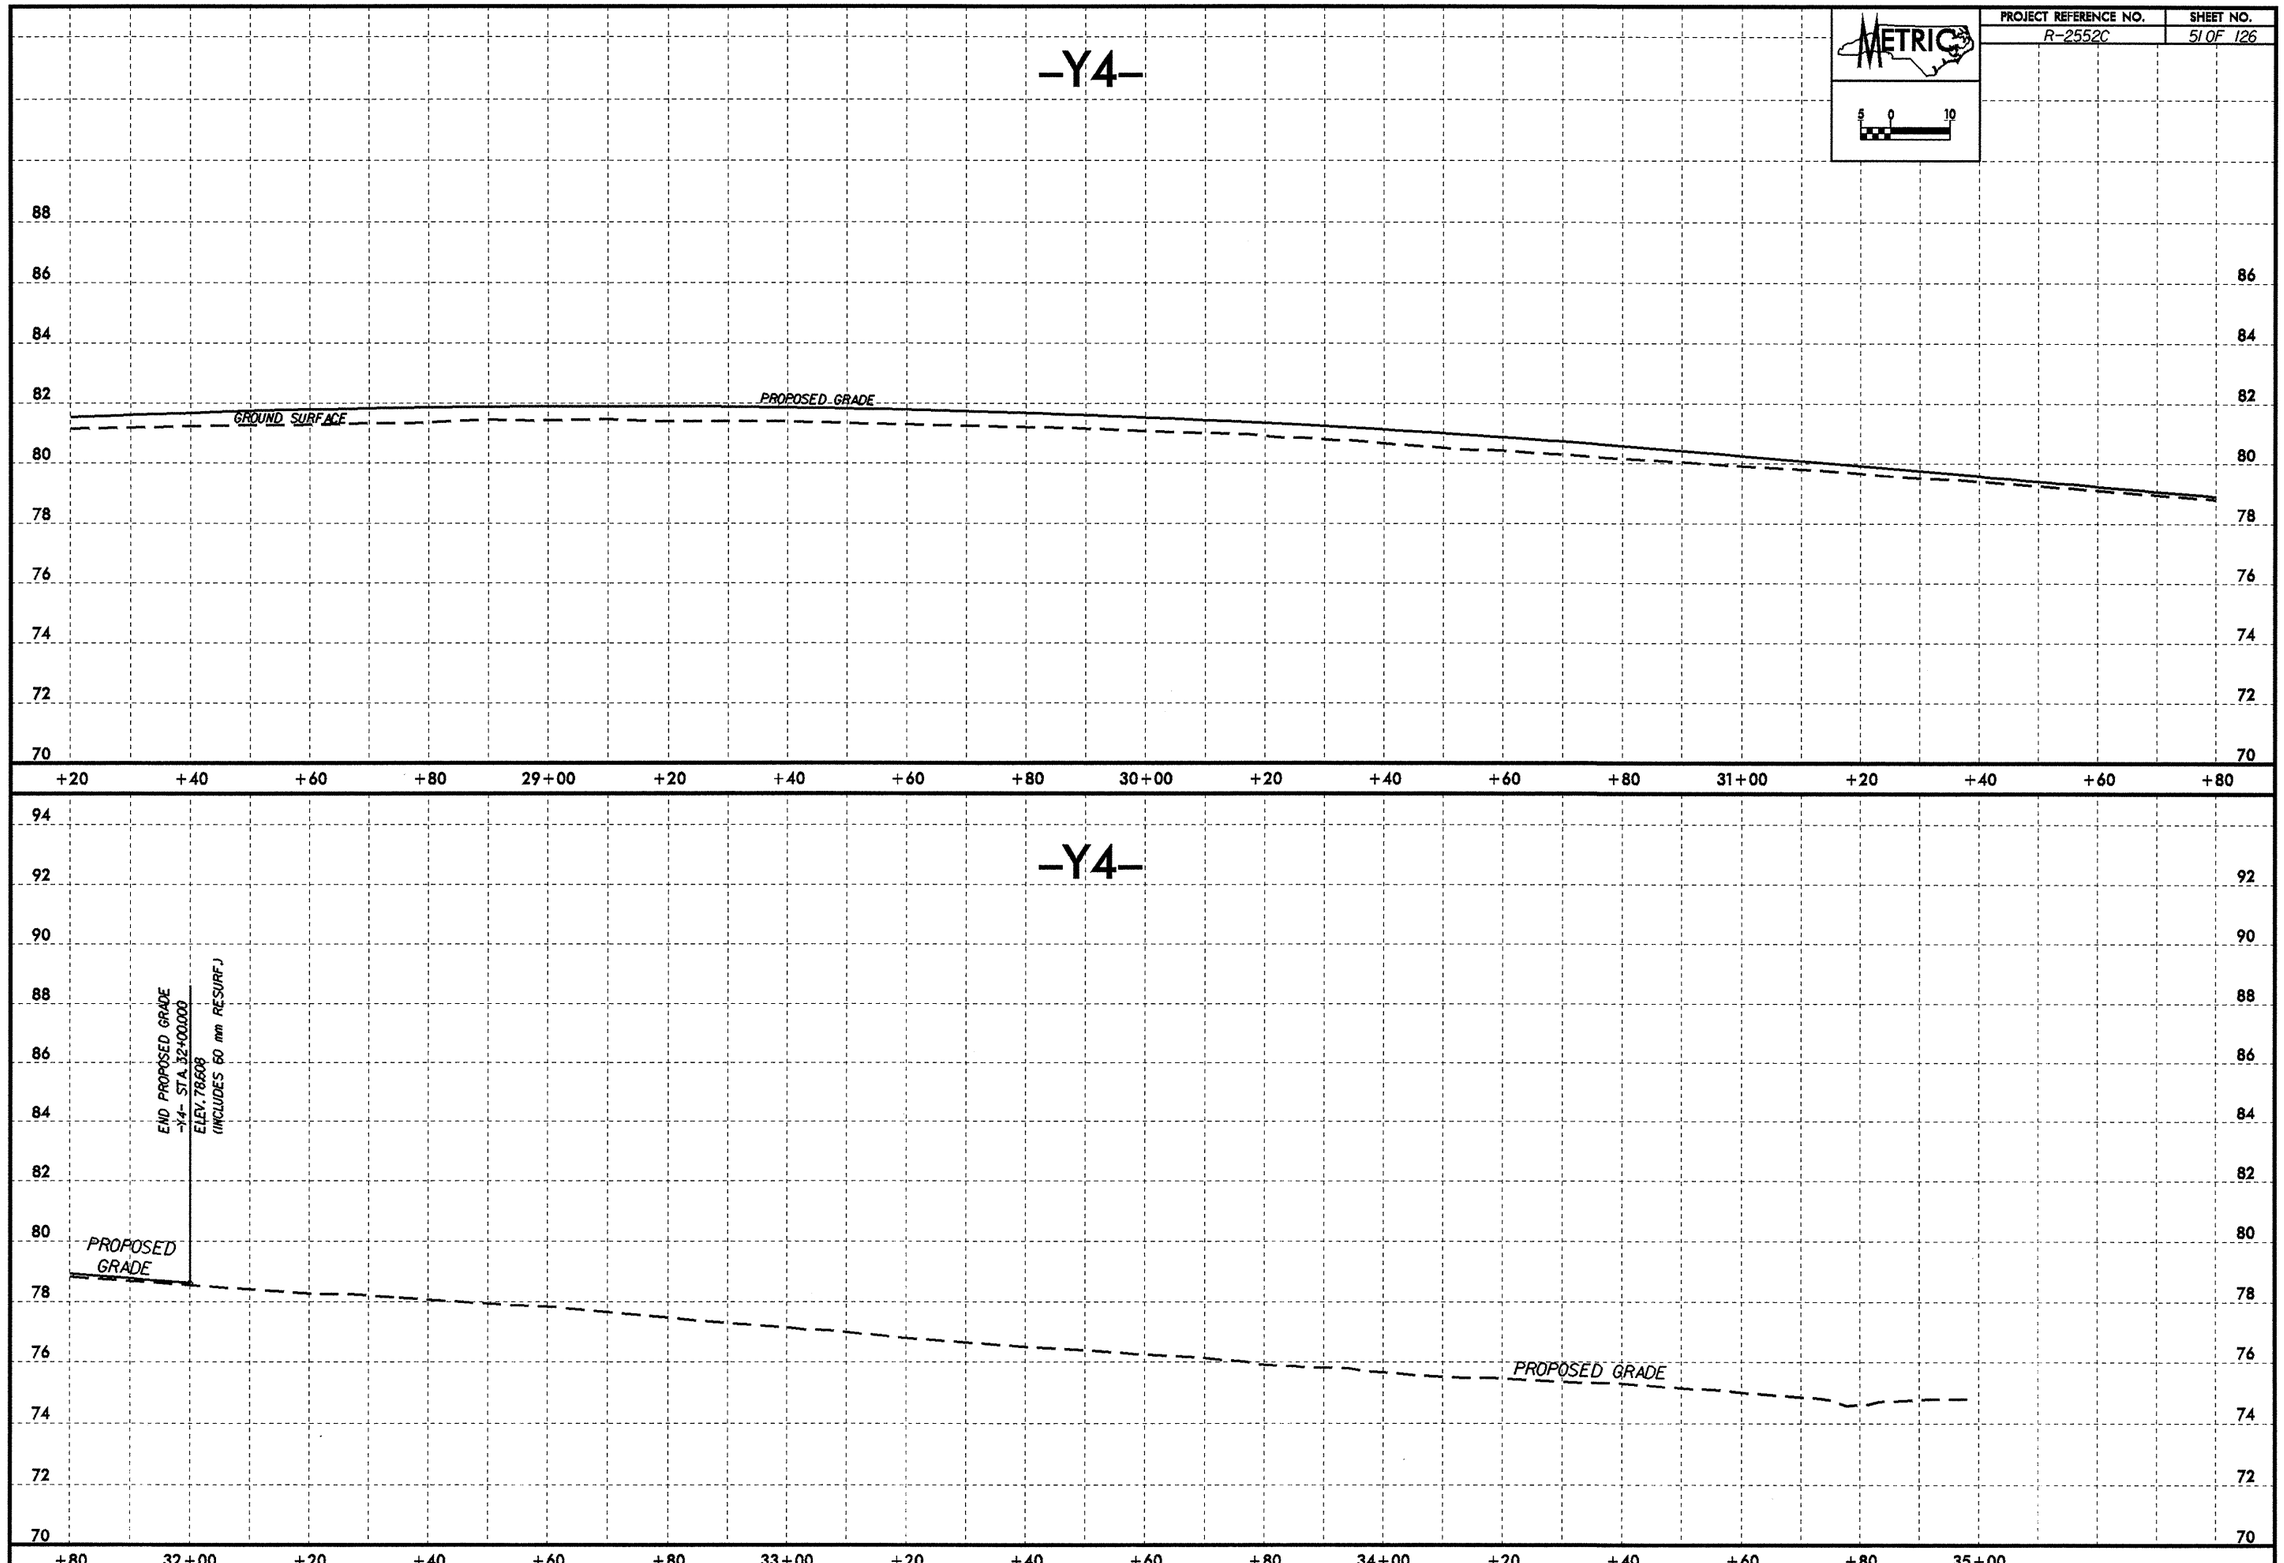
5 0 10