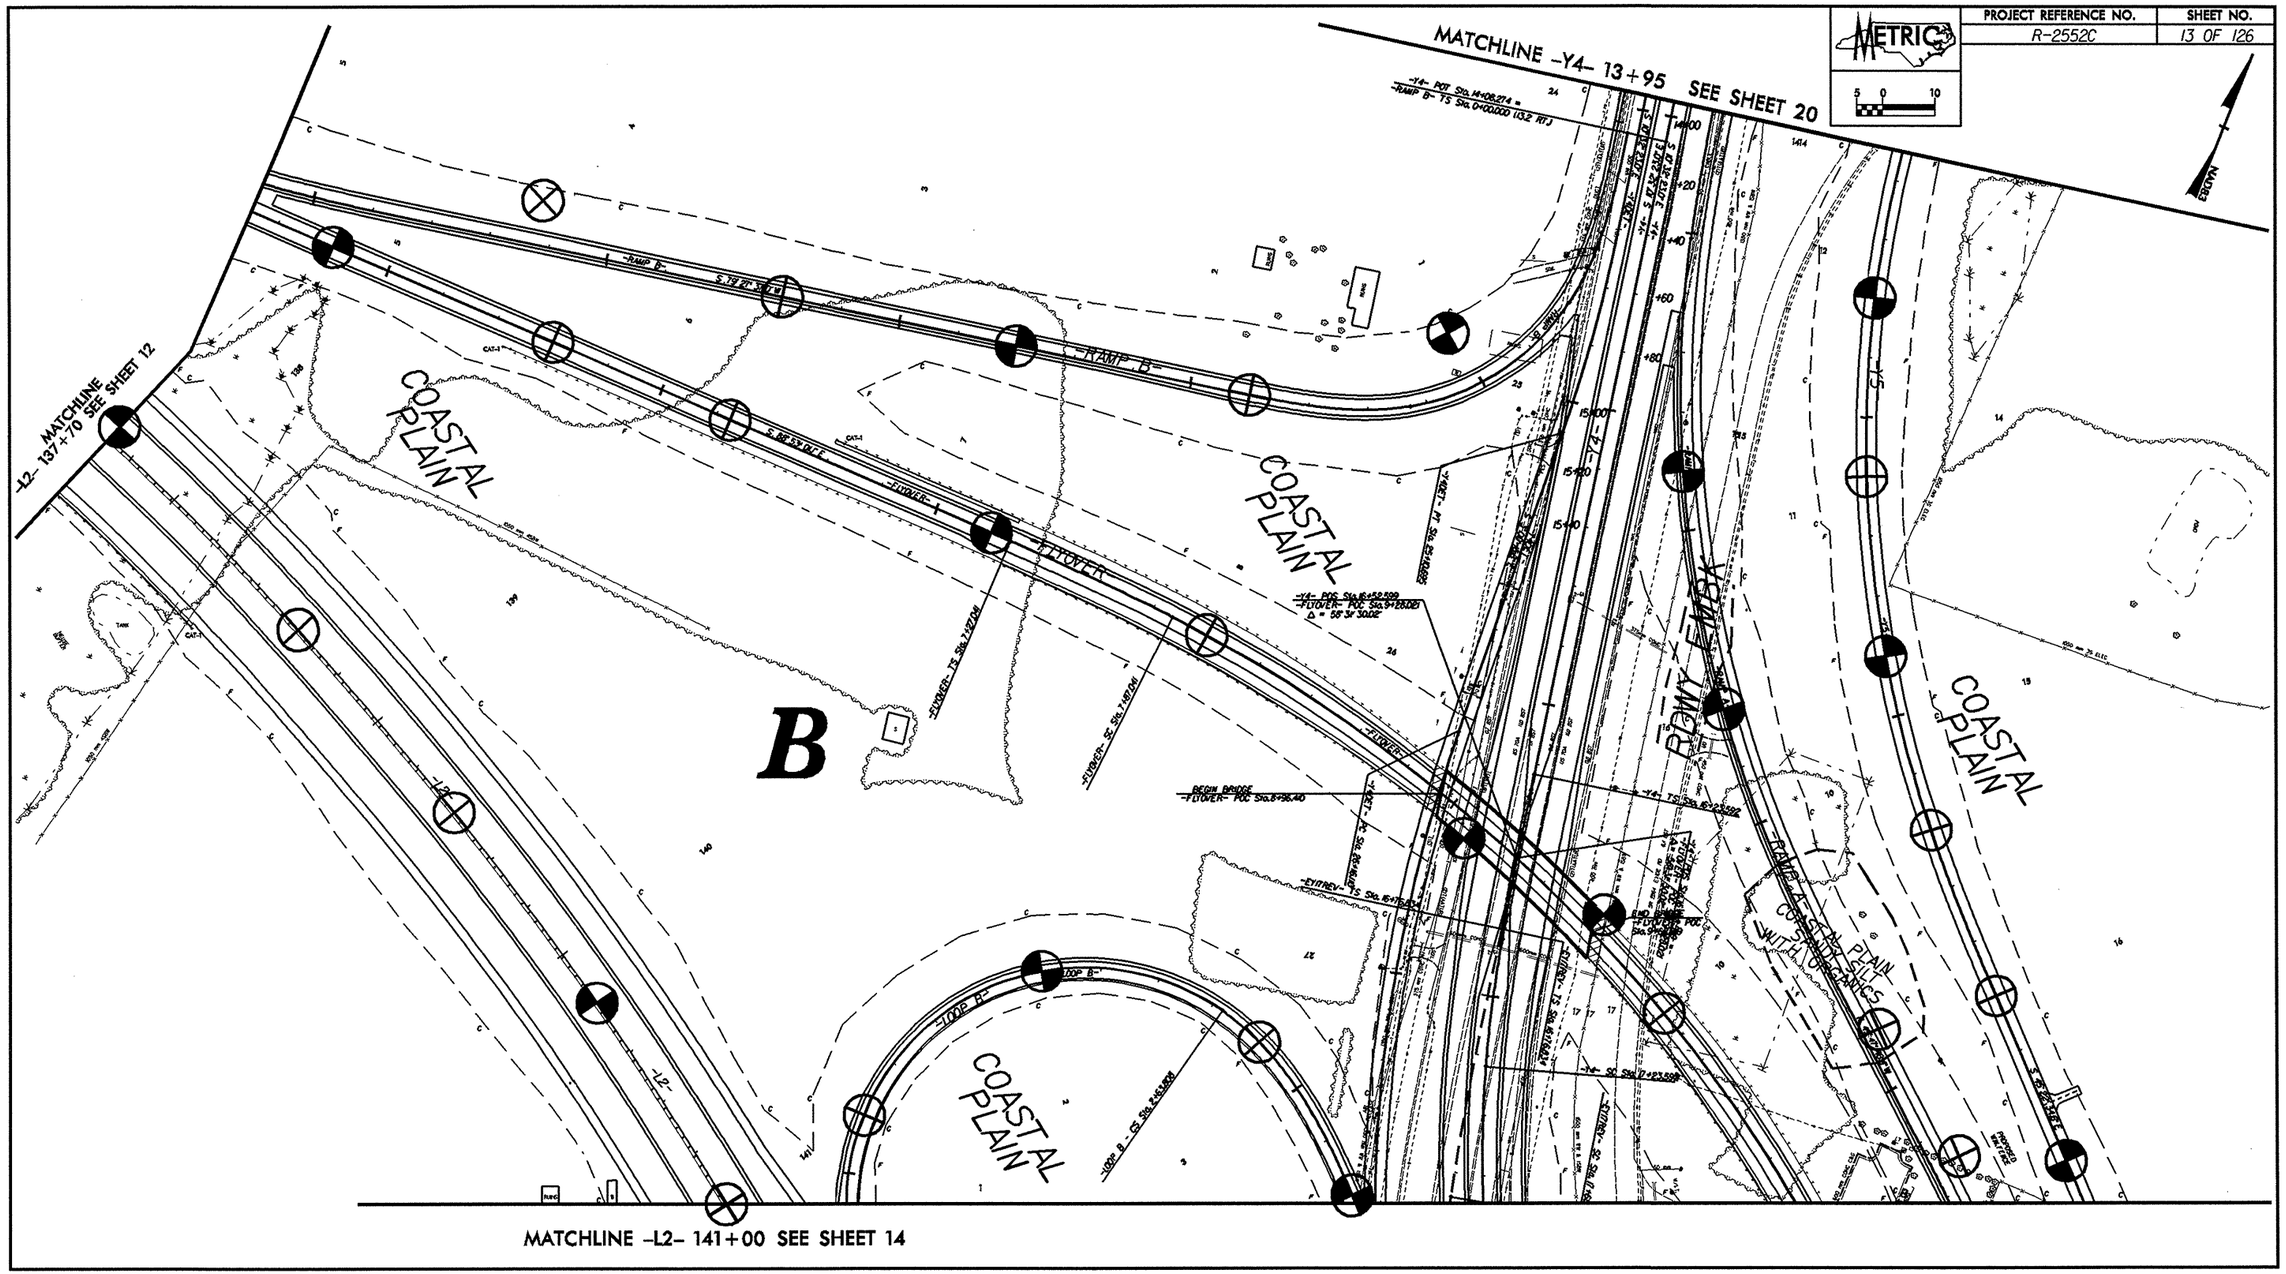| PROJECT REFERENCE NO. | SHEET NO. |
| --- | --- |
| R-2552C | 13 OF 126 |