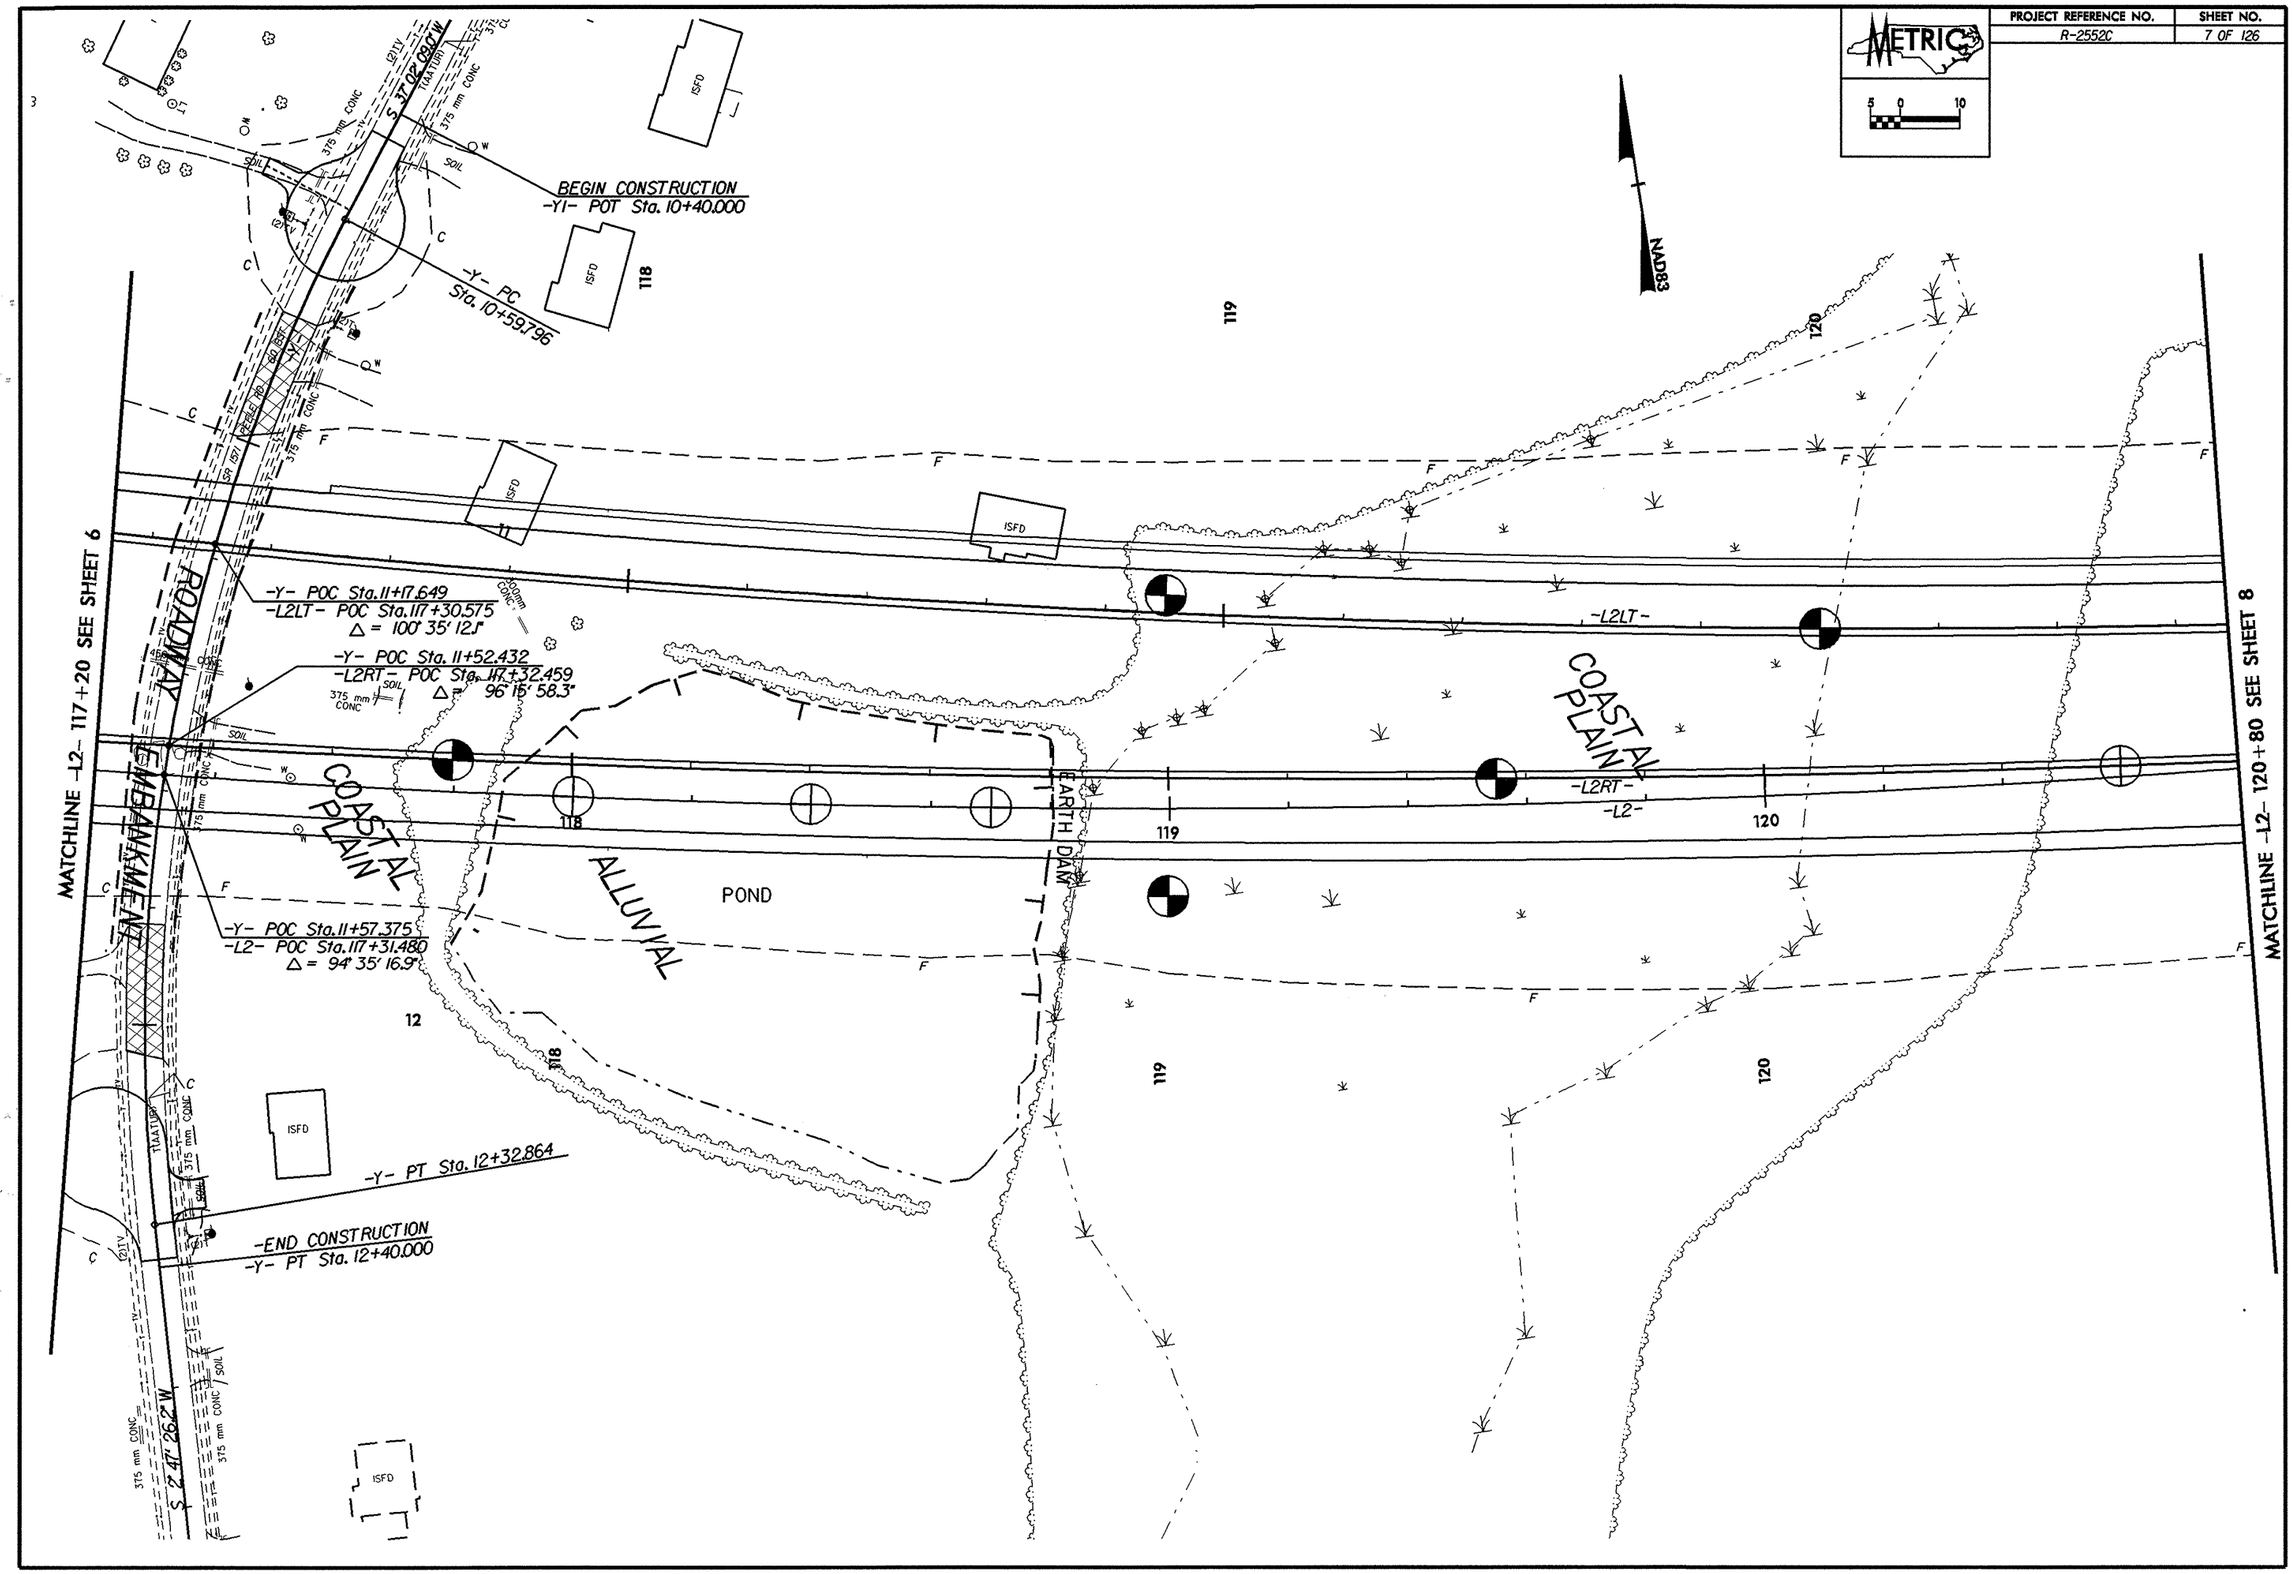| PROJECT REFERENCE NO. | SHEET NO. |
|---|---|
| R-2552C | 7 OF 126 |