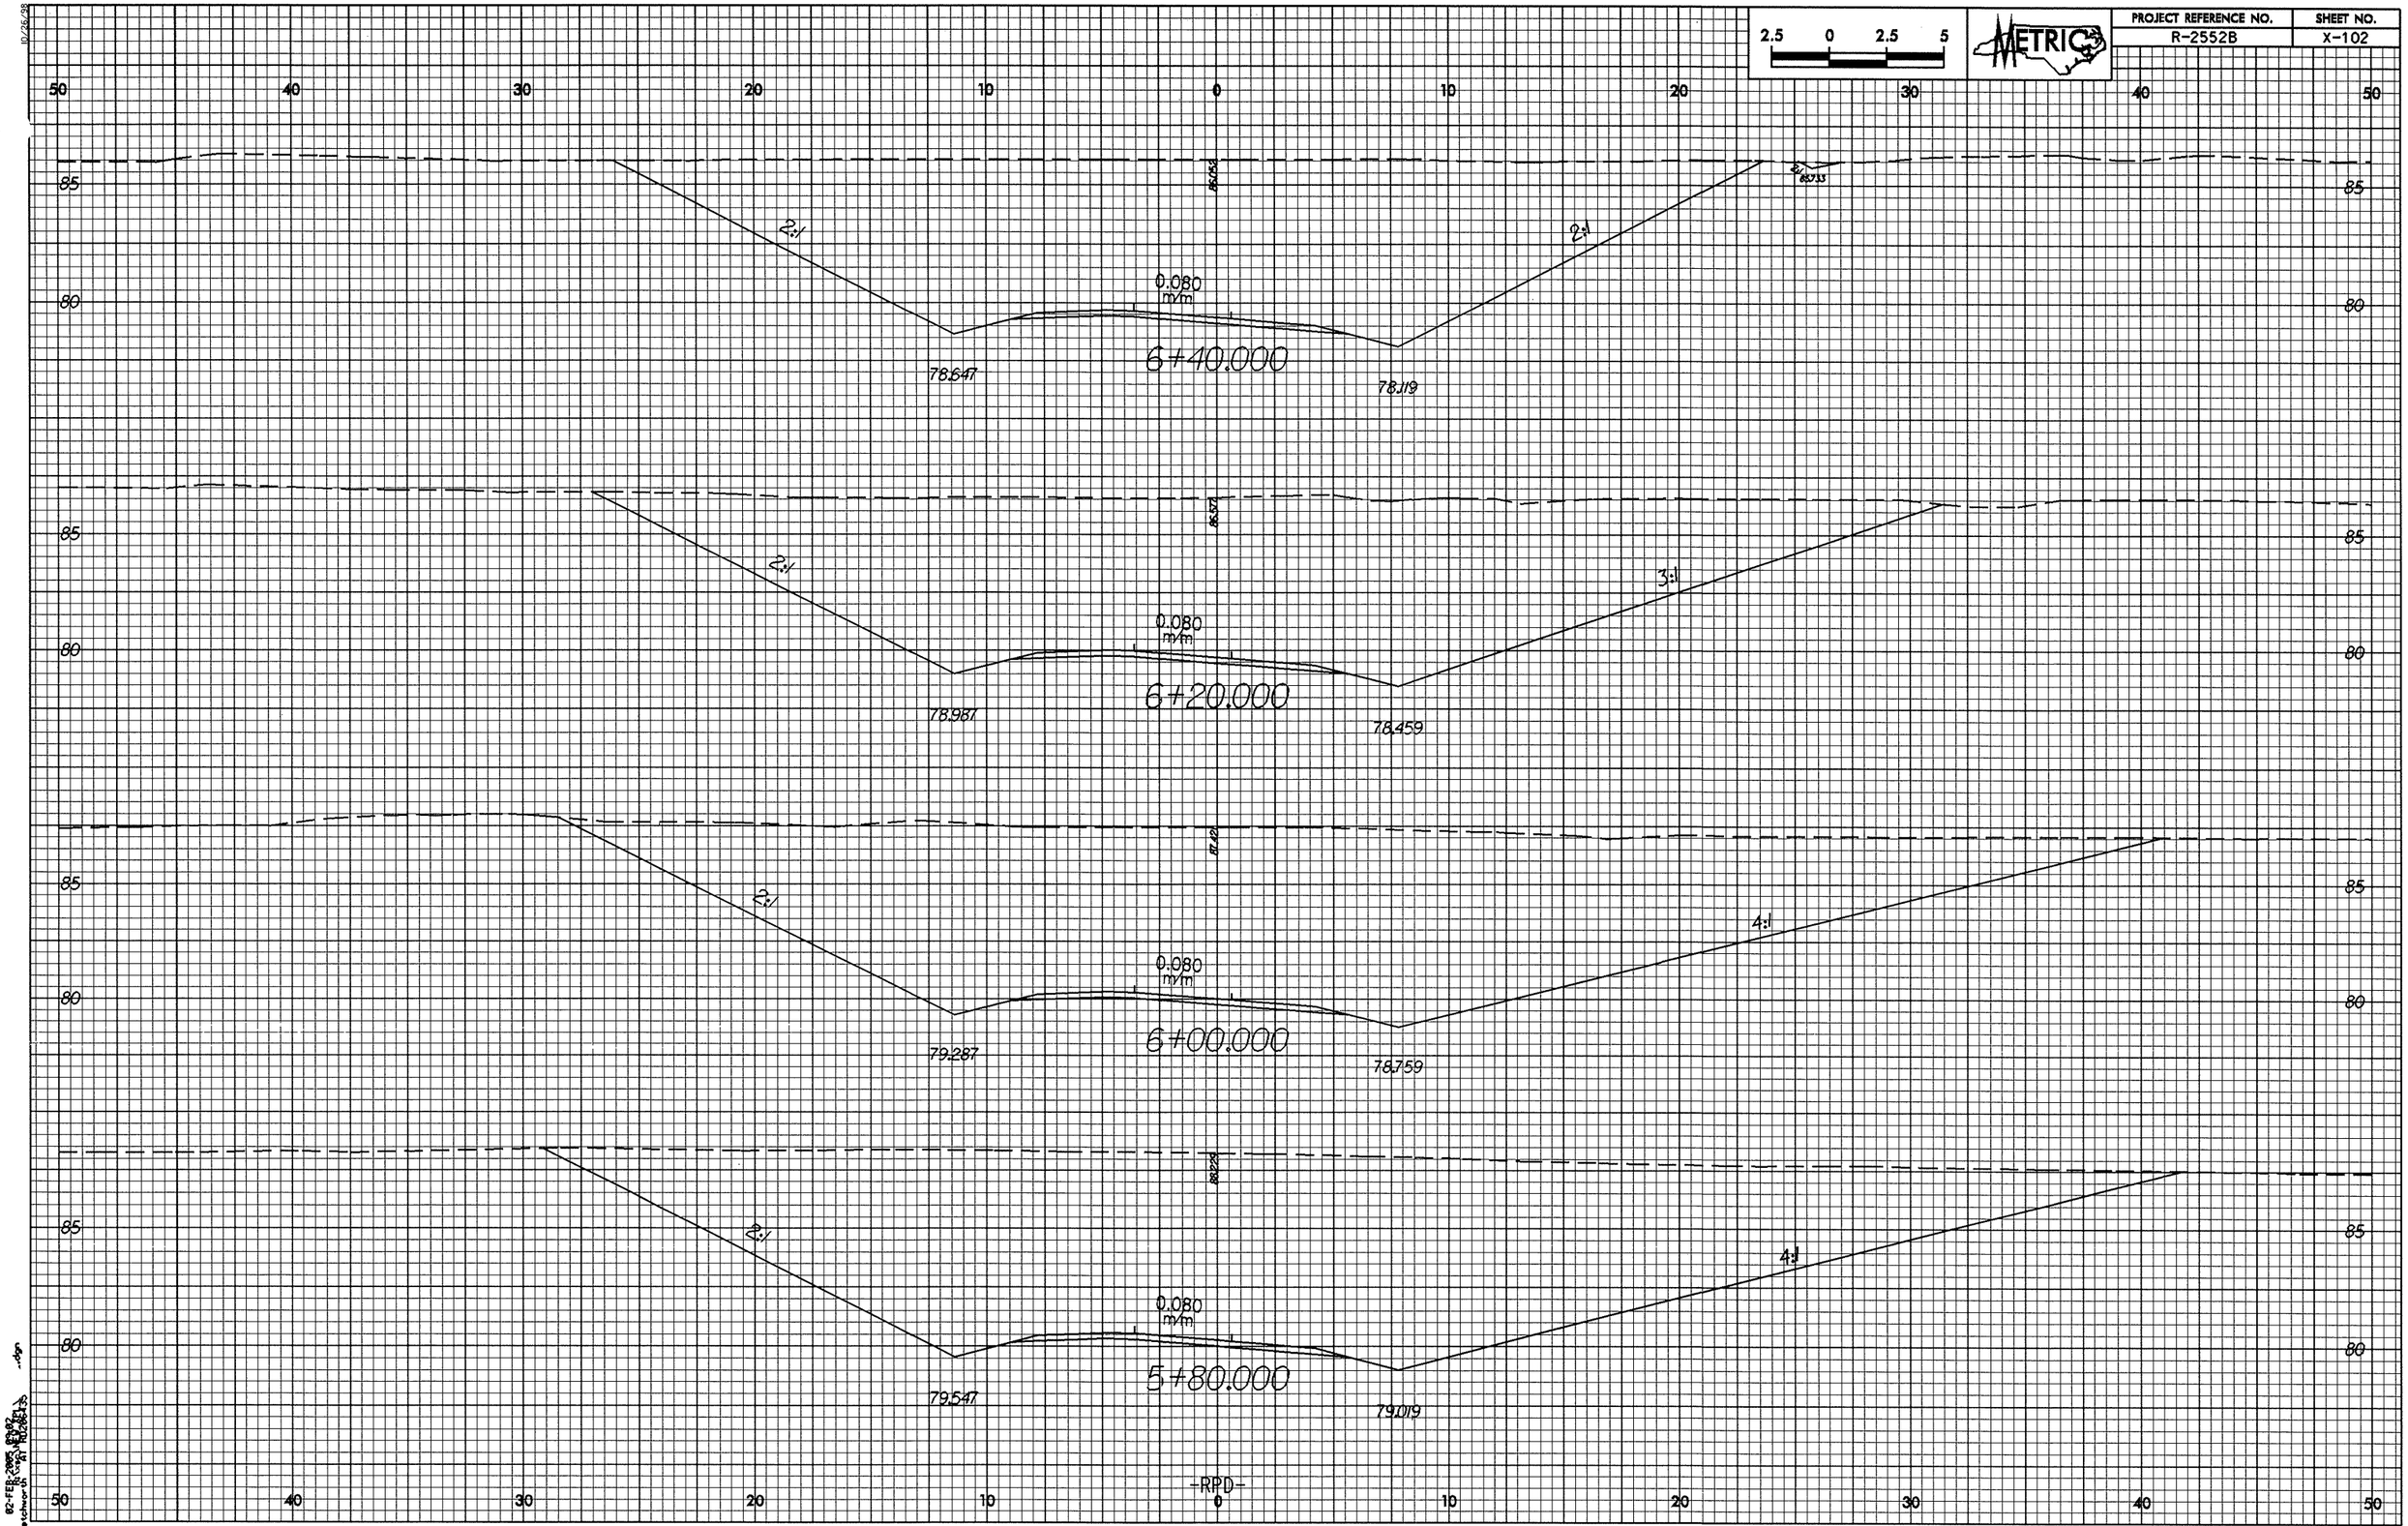PROJECT REFERENCE NO.	SHEET NO.
R-2552B	X-102