| PROJECT REFERENCE NO. | SHEET NO. |
|---|---|
| R-2552C | X-281 |

2.5 0 2.5 5
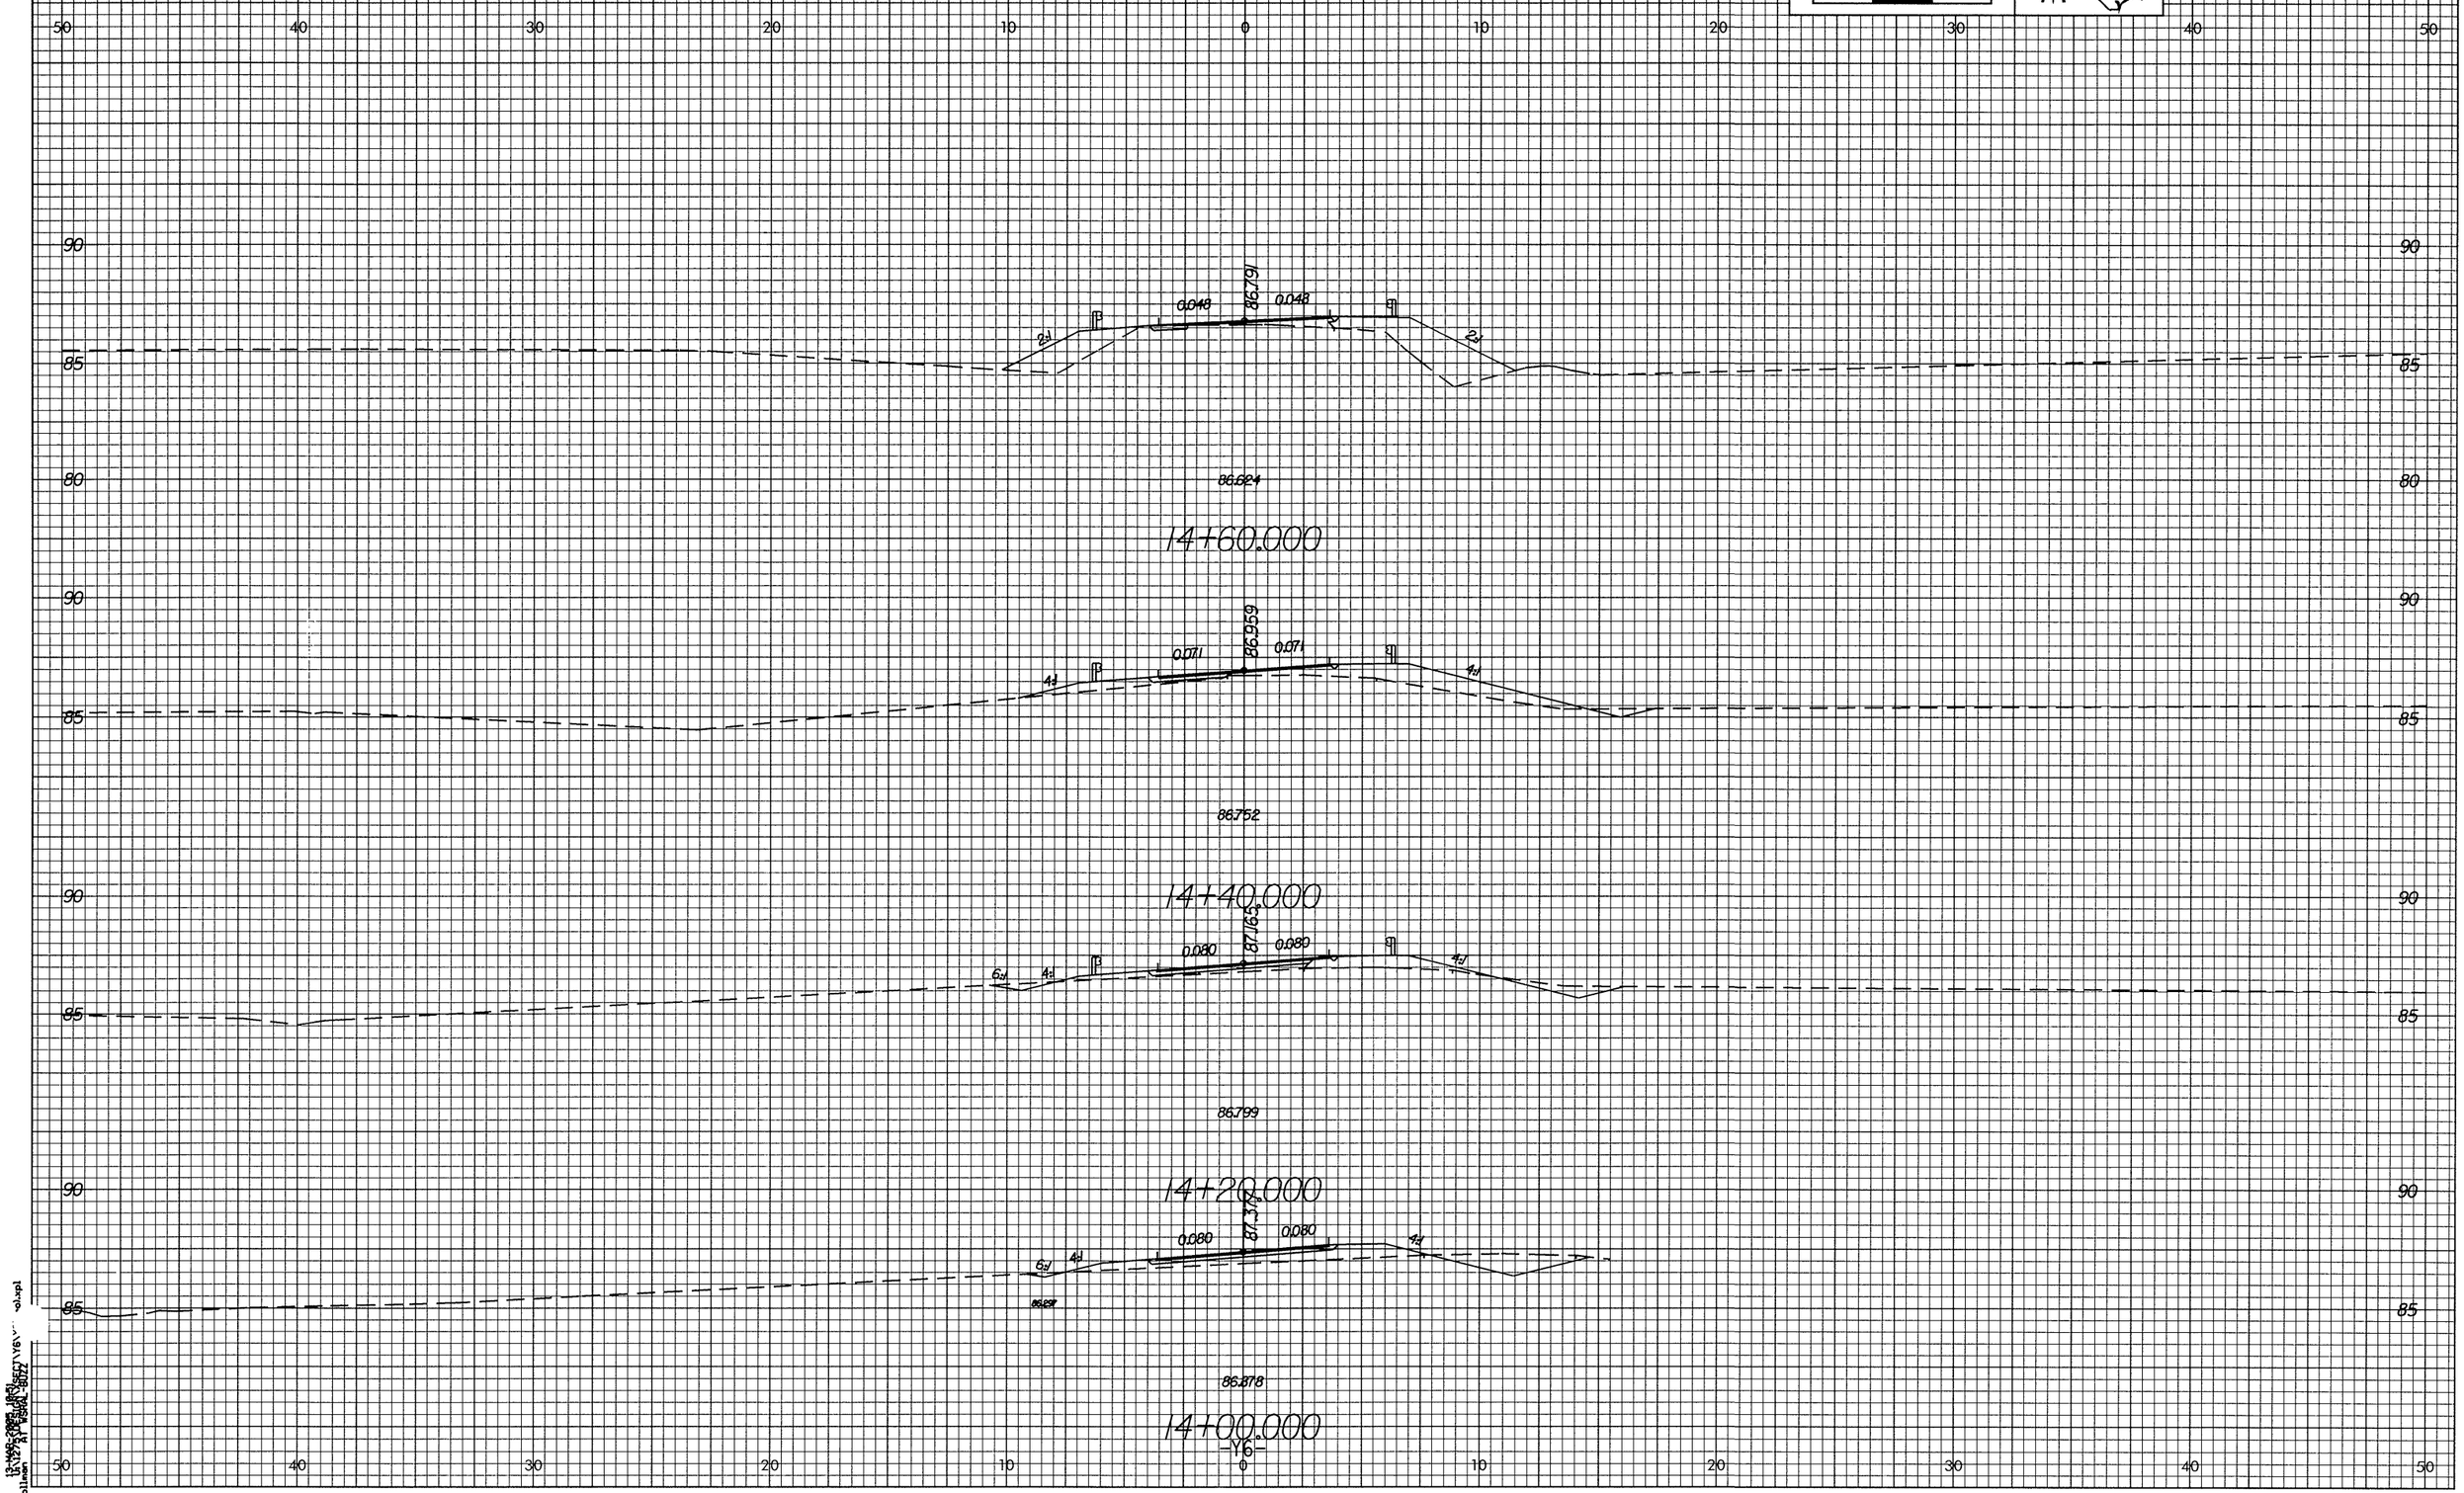
METRIC