PROJECT REFERENCE NO.	SHEET NO.
R-2552C	X-92

2.5 0 2.5 5
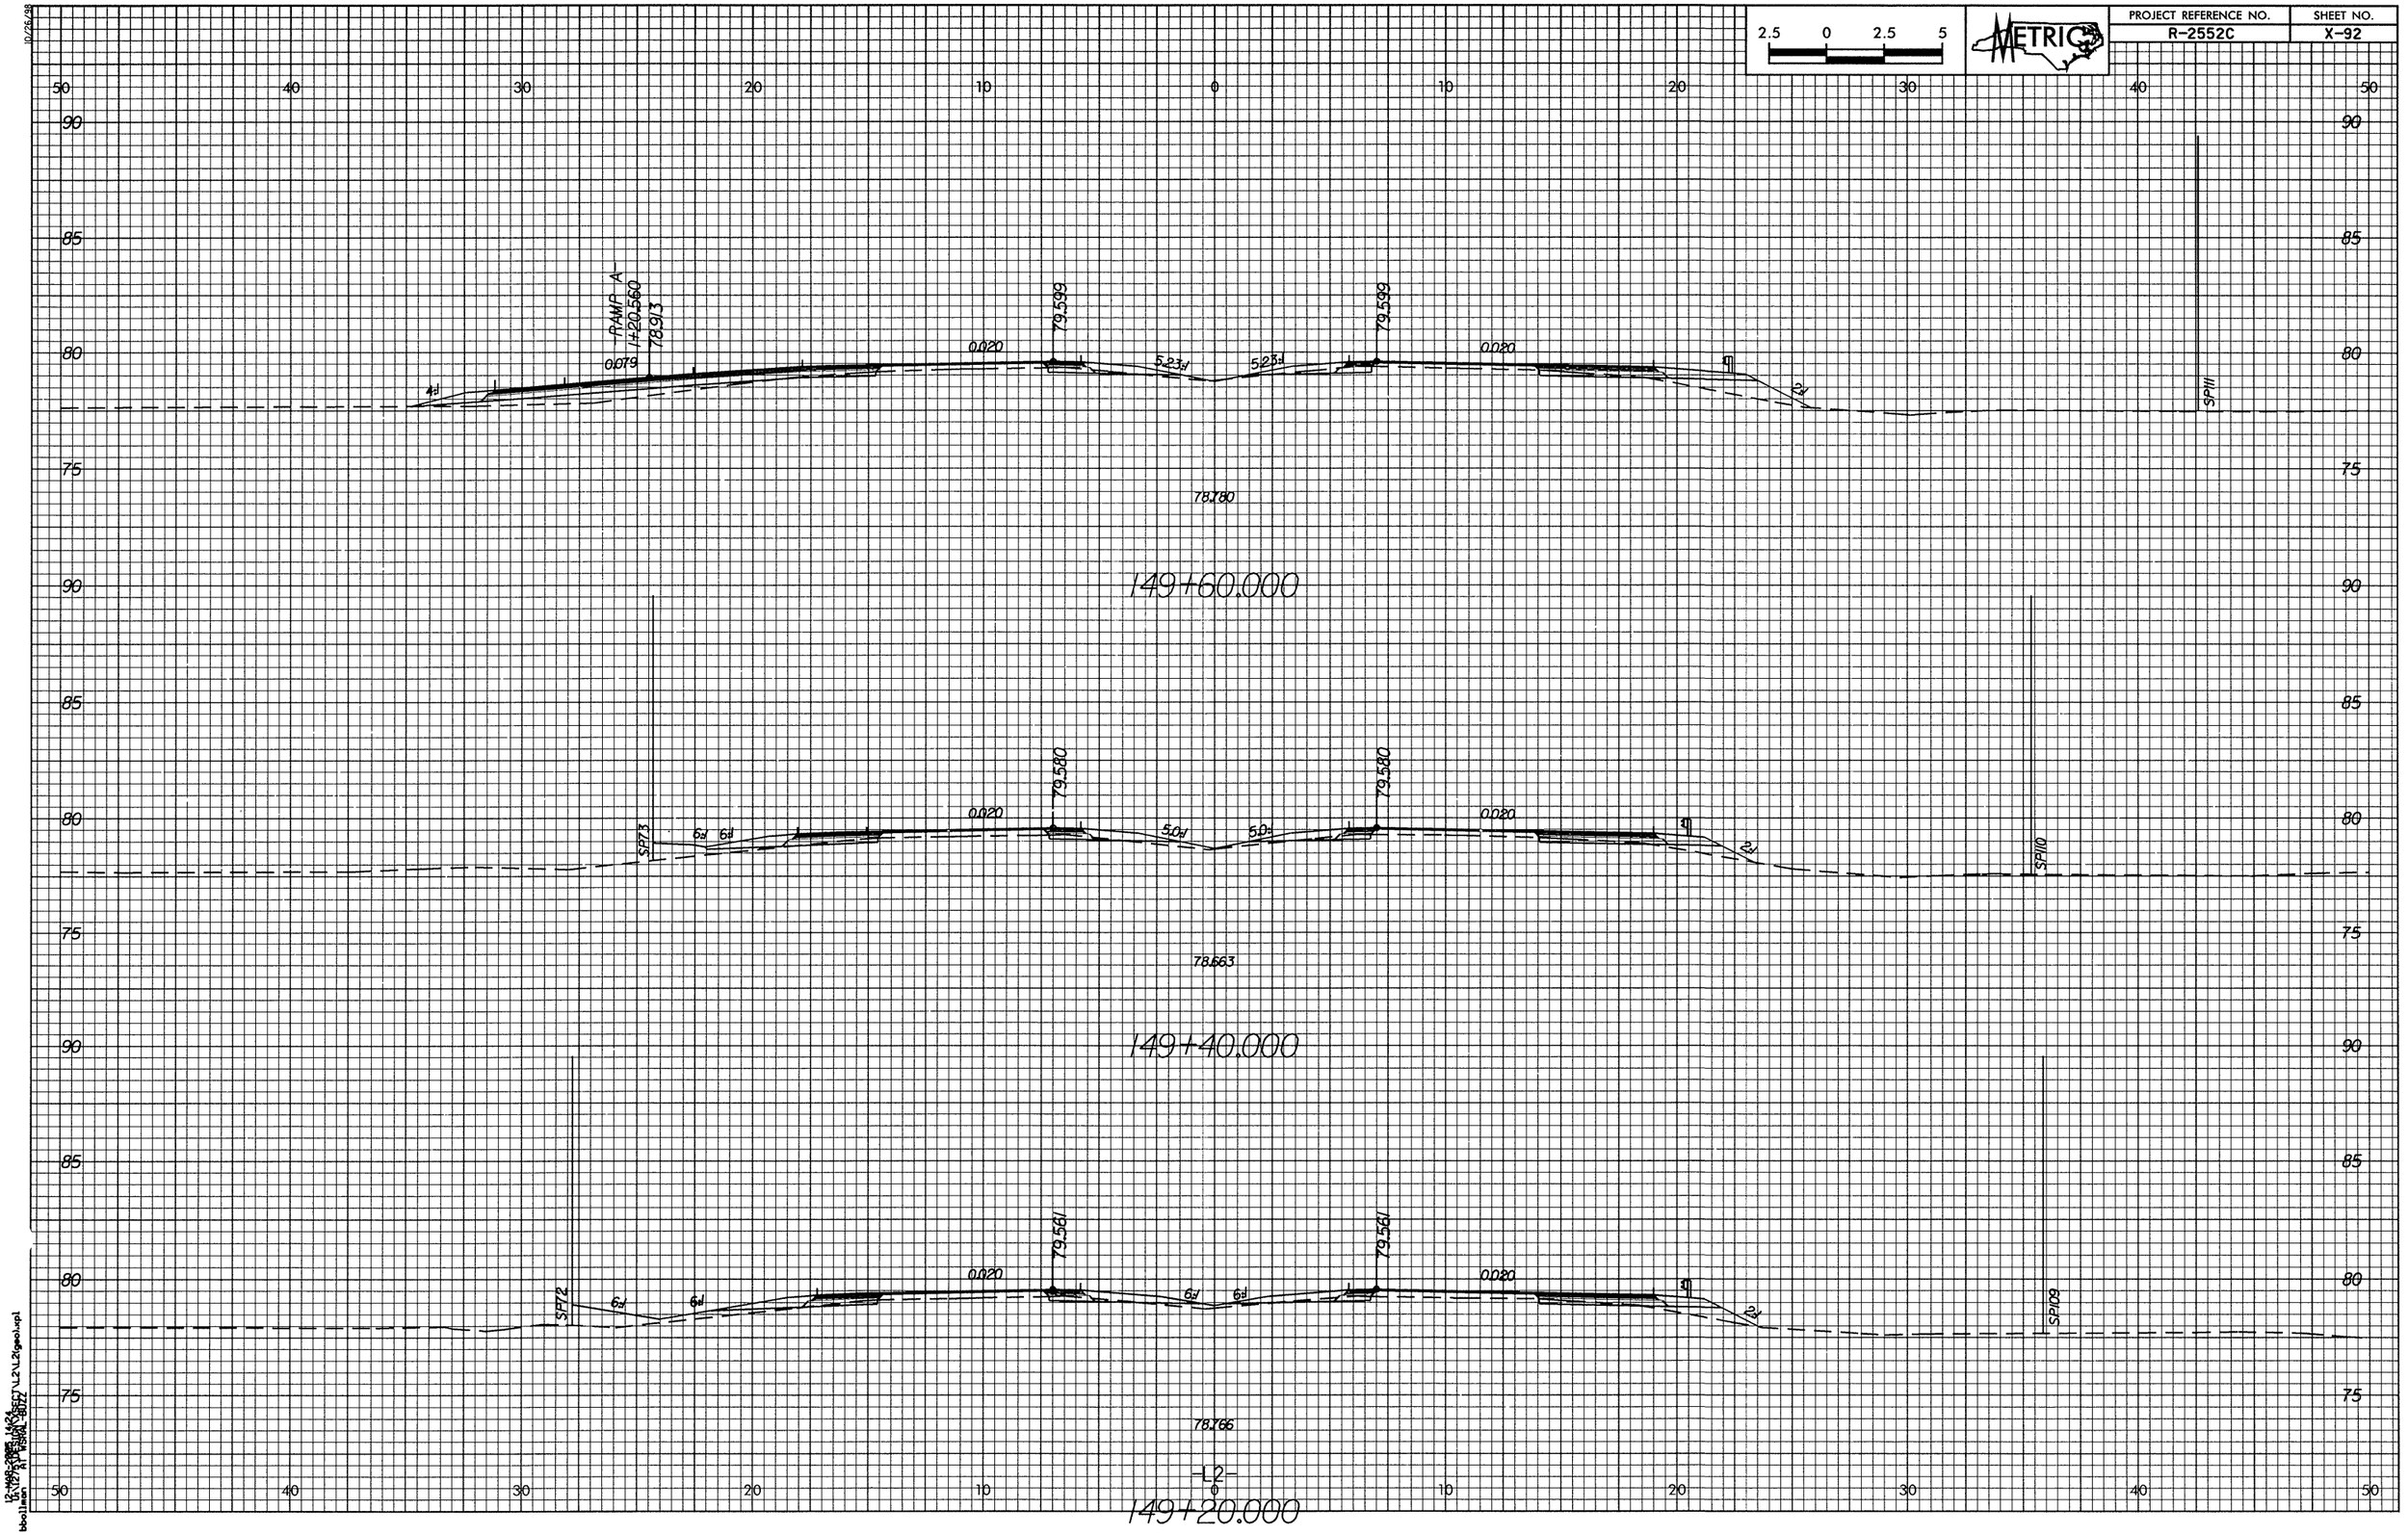
METRIC