PROJECT REFERENCE NO.	SHEET NO.
33312.1.1 (B-3866)	4
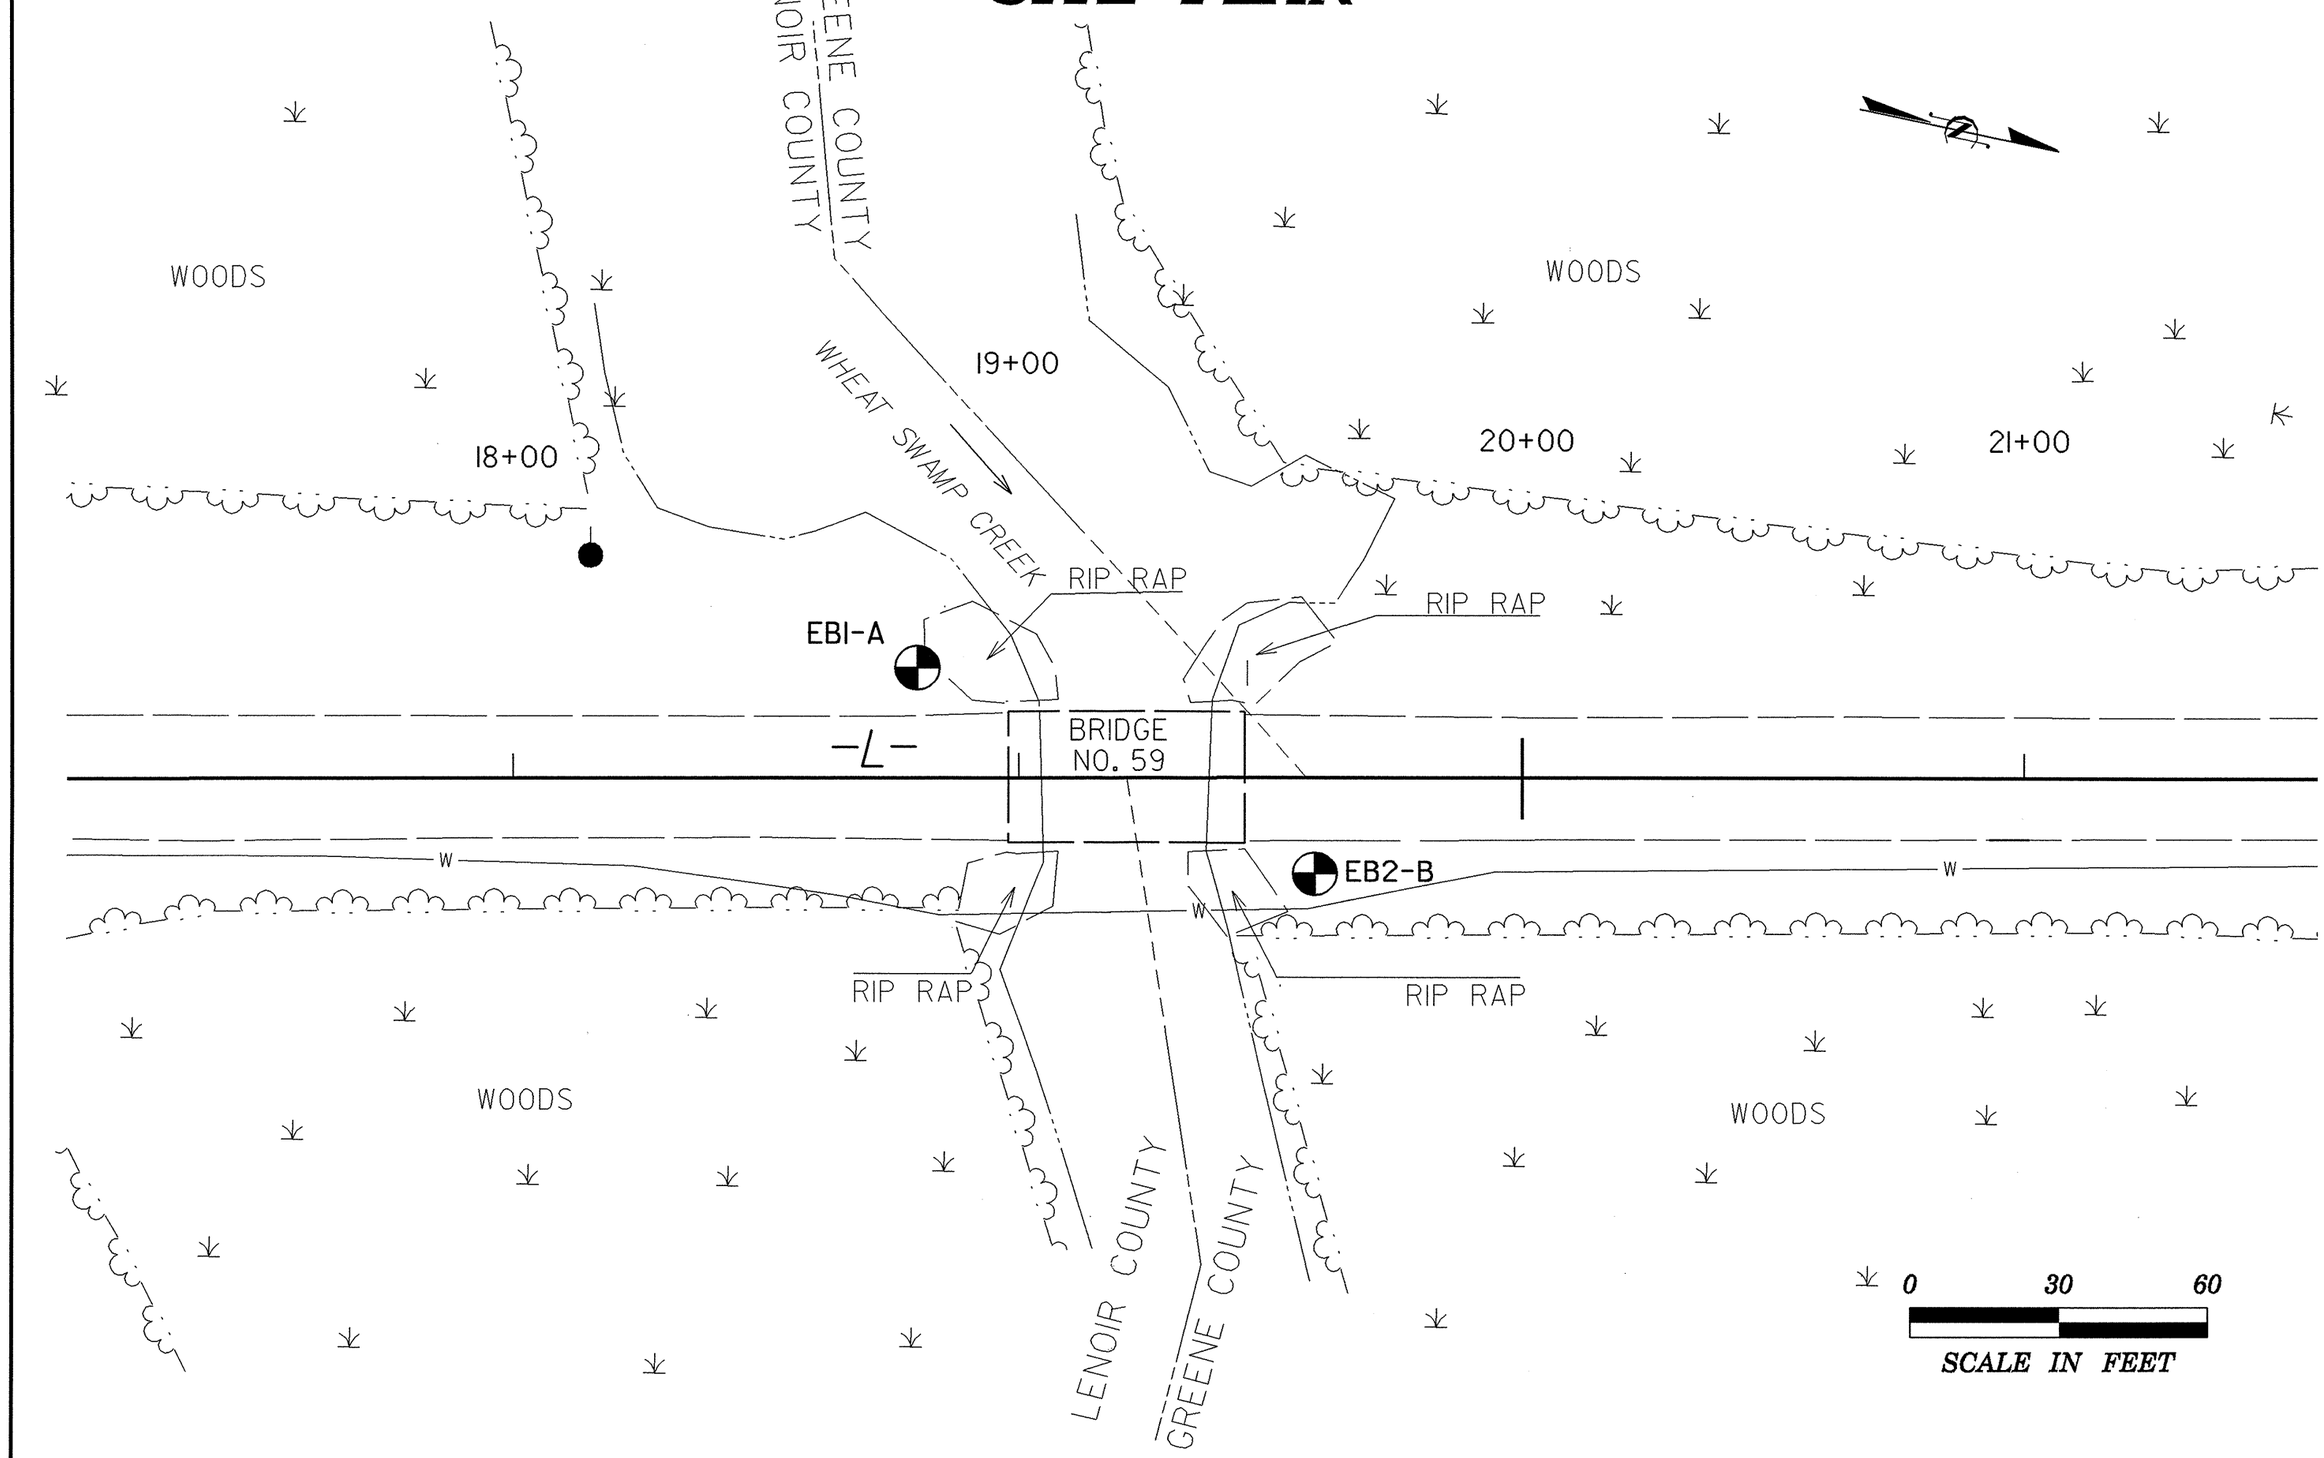
SITE PLAN