T.I.P. NO.	SHEET NO.
B–3866	UC–1

TIP: B–3866

See Sheet 1-A For Index of Sheets
See Sheet 1-B For Conventional Symbols

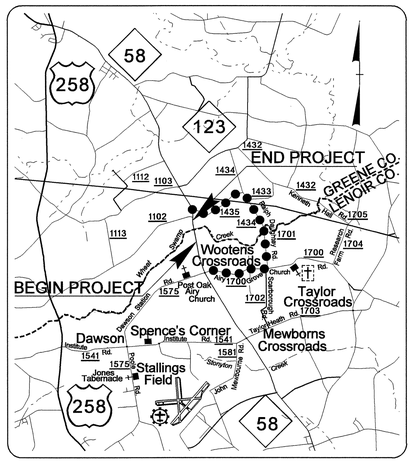

VICINITY MAP DETOUR ROUTE

STATE OF NORTH CAROLINA
DIVISION OF HIGHWAYS

UTILITY CONSTRUCTION PLANS
LENOIR/GREENE COUNTY

LOCATION: BRIDGE NO. 59 ON NC 58 OVER WHEAT SWAMP CREEK

TYPE OF WORK: RELOCATE WATER MAIN

UC - 2

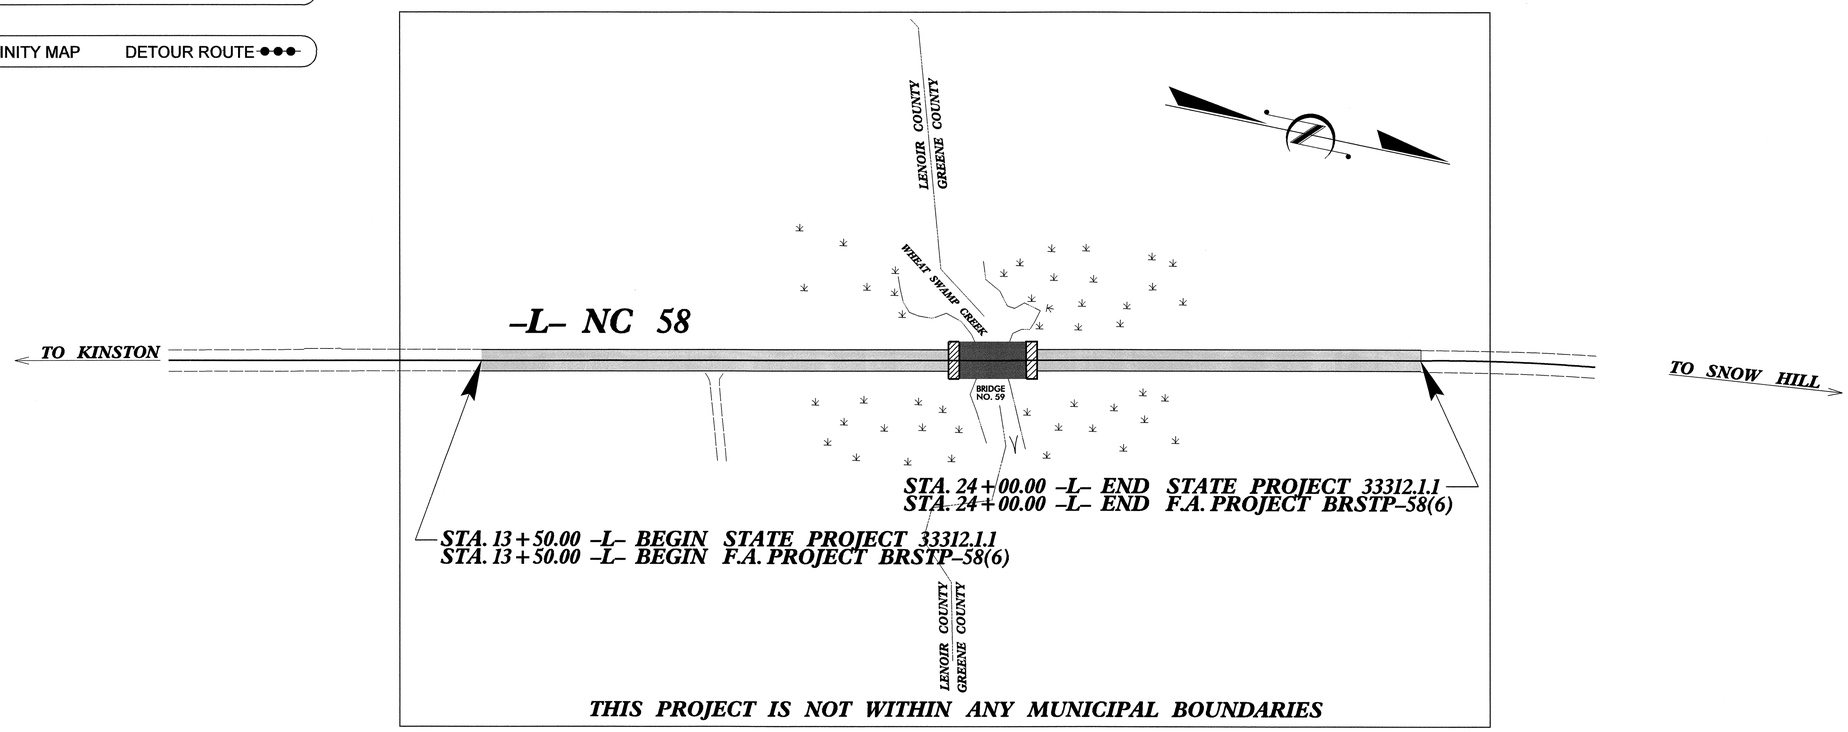

THIS PROJECT IS NOT WITHIN ANY MUNICIPAL BOUNDARIES

INDEX OF SHEETS

SHEET NO.	DESCRIPTION
UC–1	TITLE SHEET
UC–2	UTILITY CONSTRUCTION PLAN SHEET
UC–3	PROFILE SHEET(S)
UC–3	DETAILS SHEET

WATER AND SEWER OWNERS ON PROJECT

(1) WATER: NORTH LENOIR WATER CORPORATION
(2) SANITARY SEWER: N/A

SEAL

NORTH CAROLINA PROFESSIONAL SEAL 023948 ENGINEER GREG Y. STEVENS 12/14/04

PREPARED IN THE OFFICE OF:
DIVISION OF HIGHWAYS
DESIGN SERVICES
UTILITY SECTION
1591 MAIL SERVICES CENTER
RALEIGH NC 27699–1591
PHONE (919) 250–4128
FAX (919) 250–4119

Roger Worthington, P.E.	UTILITIES SECTION ENGINEER
Greg Stevens, P.E.	UTILITIES SQUAD LEADER PROJECT ENGINEER
Bernie Bumgarner	UTILITIES PROJECT DESIGNER