8/7/99

PROJECT REFERENCE NO.	SHEET NO.
B-3682 & W-3413	EC-4/CONST.5
R/W SHEET NO.	
ROADWAY DESIGN ENGINEER	HYDRAULICS ENGINEER

NOTE:
PLACE TEMPORARY ROCK SEDIMENT DAMS TYPE – B AND TEMPORARY ROCK SILT CHECKS TYPE – A AT DRAINAGE OUTLETS.

CLEARING AND GRUBBING EROSION CONTROL FOR CONSTRUCTION SHEET 5

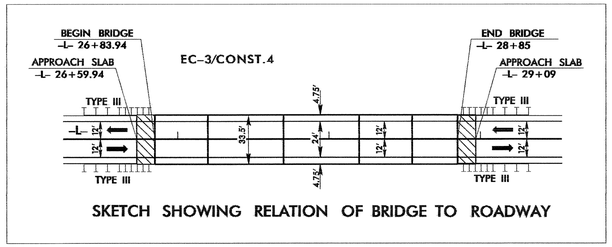

SKETCH SHOWING RELATION OF BRIDGE TO ROADWAY

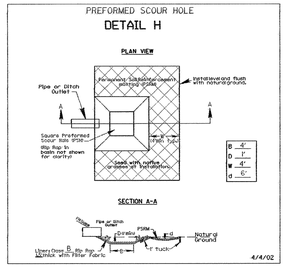

NOTE:
TEMPORARY SILT FENCE SHALL BE INSTALLED A MINIMUM OF 3 FEET FROM TOE OF FILL IN WETLAND AREAS

NOTE:
UTILIZE TEMPORARY ROCK SEDIMENT DAM TYPE – B AS STILLING BASIN WHERE APPLICABLE.

NAD 83

PROP. PAINTED ISLAND. SEE TRAFFIC CONTROL PLANS

PAVEMENT REMOVAL & OBLITERATION

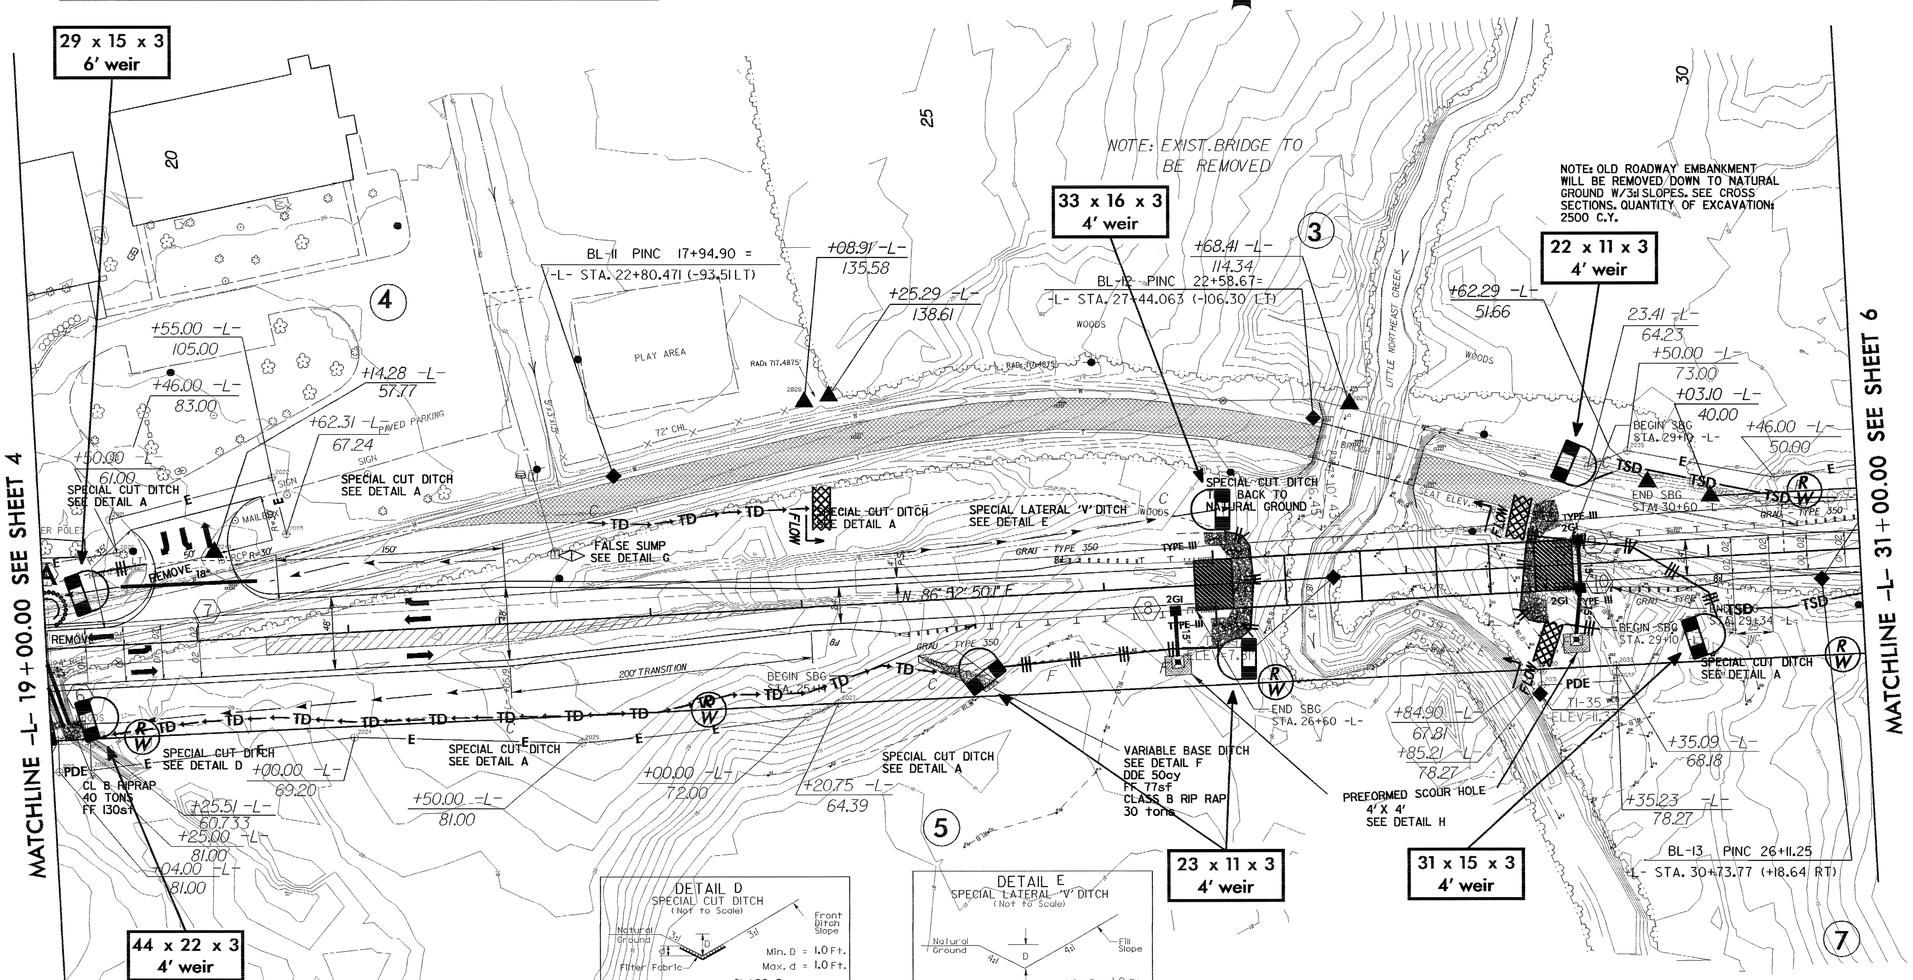

FROM STA 19+00 -L- TO STA 19+20 -L- (RT)

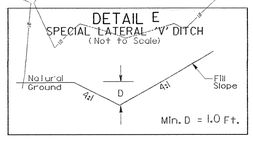

FROM STA 25+50 TO STA 27+00 -L- (LT)

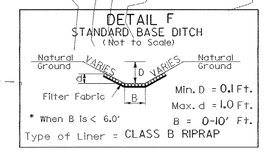

STA 25+00 -L- (RT)

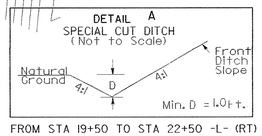

FROM STA 19+50 TO STA 22+50 -L- (RT)
FROM STA 19+50 TO STA 22+50 -L- (LT)
STA 30+50 -L- (RT)
STA 24+50 -L- (RT)
FROM STA 24+50 TO STA 25+00 -L- (LT)

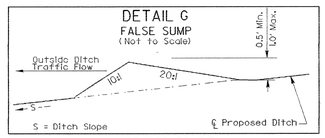

STA 22+50 (LT)

SEE SHEET 12 FOR -L- PROFILE
NOTE: SHOULDER BERM GUTTER
-L- STA 26+54.25 TO 26+73 LT & RT
SHOULDER BERM GUTTER
-L- STA 28+97 TO 29+15.75 LT & RT

C:\FED-2005 15:5
c:\red\tis\bridge\b3682\b_ou\b3682e05.psh
speedam 27 JAN 2005 10:00