STATE PROJECT NO.	COUNTY	BRIDGE NO.	SHEET NO.	TOTAL SHEETS
8.2261201 B-3682	ONSLOW	3	4	12
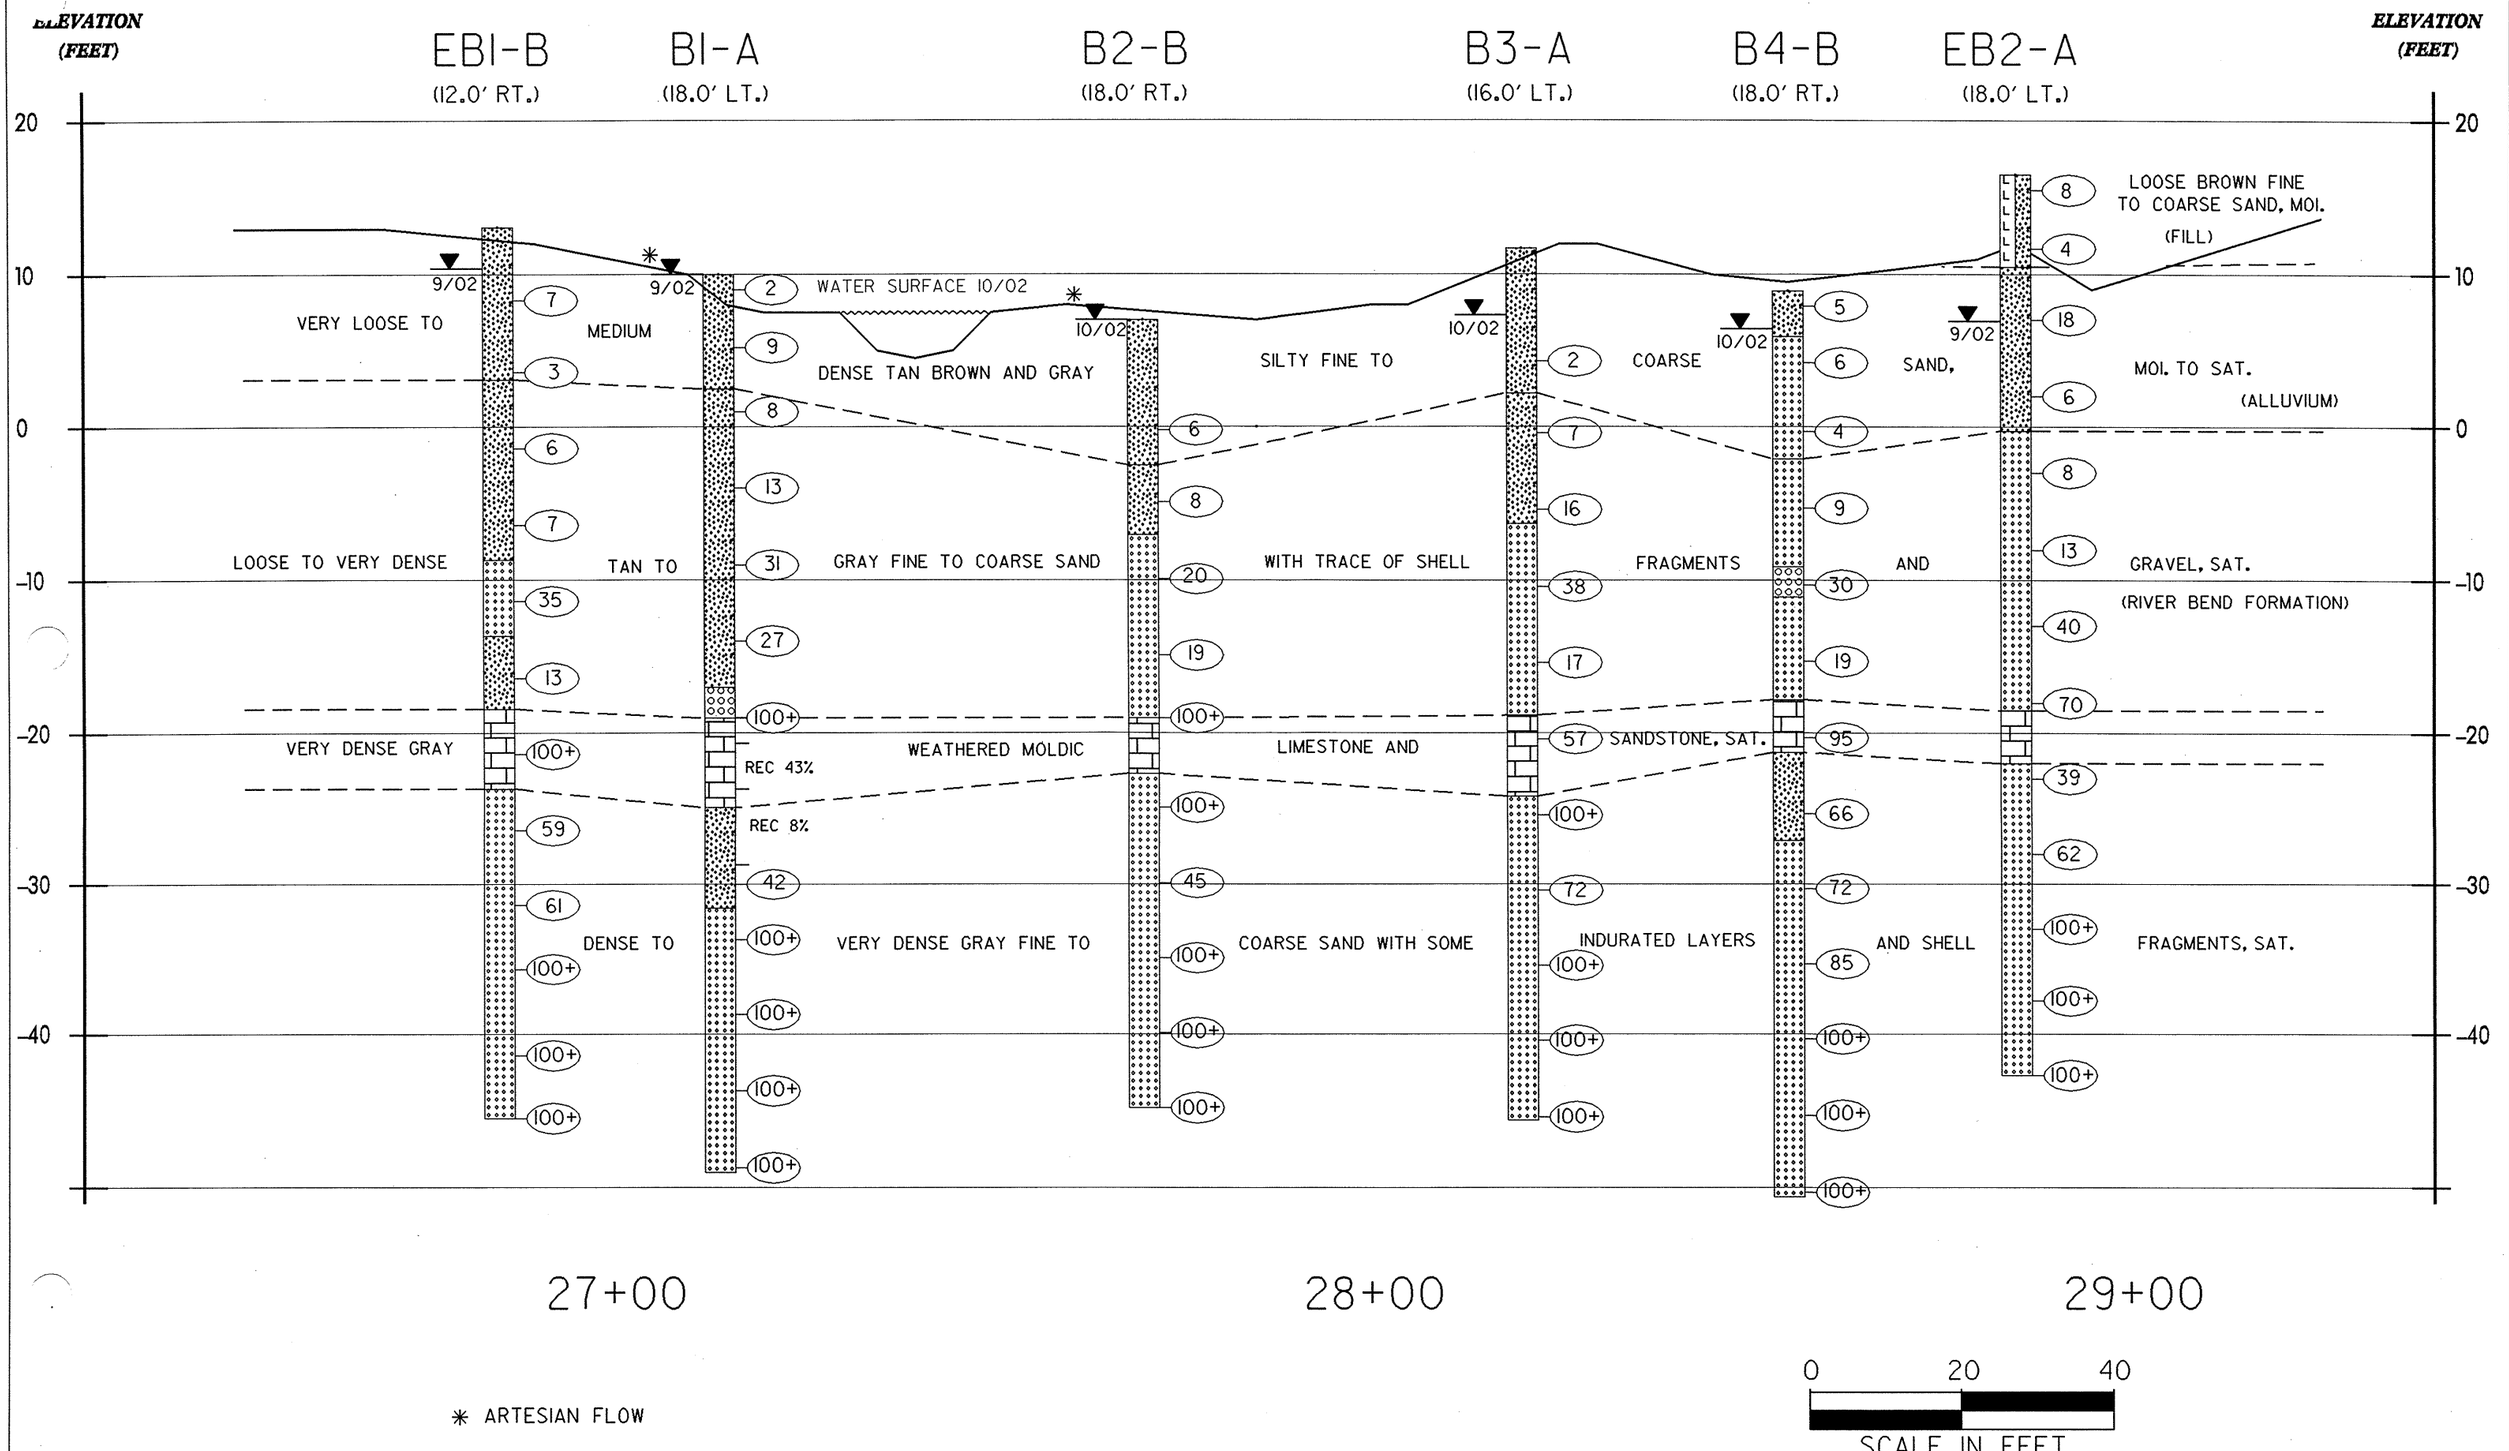
SOIL PROFILE ALONG SR 1423 (-L-) OVER LITTLE NORTHEAST CREEK