| PROJECT REFERENCE NO. | SHEET NO. |
|---|---|
| B-3682 & W-3413 | 10 |
| R/W SHEET NO. | |
| ROADWAY DESIGN ENGINEER | HYDRAULICS ENGINEER |

**INCOMPLETE PLANS**
DO NOT USE FOR R/W ACQUISITION

**PRELIMINARY PLANS**
DO NOT USE FOR CONSTRUCTION

REVISIONS

8/17/99

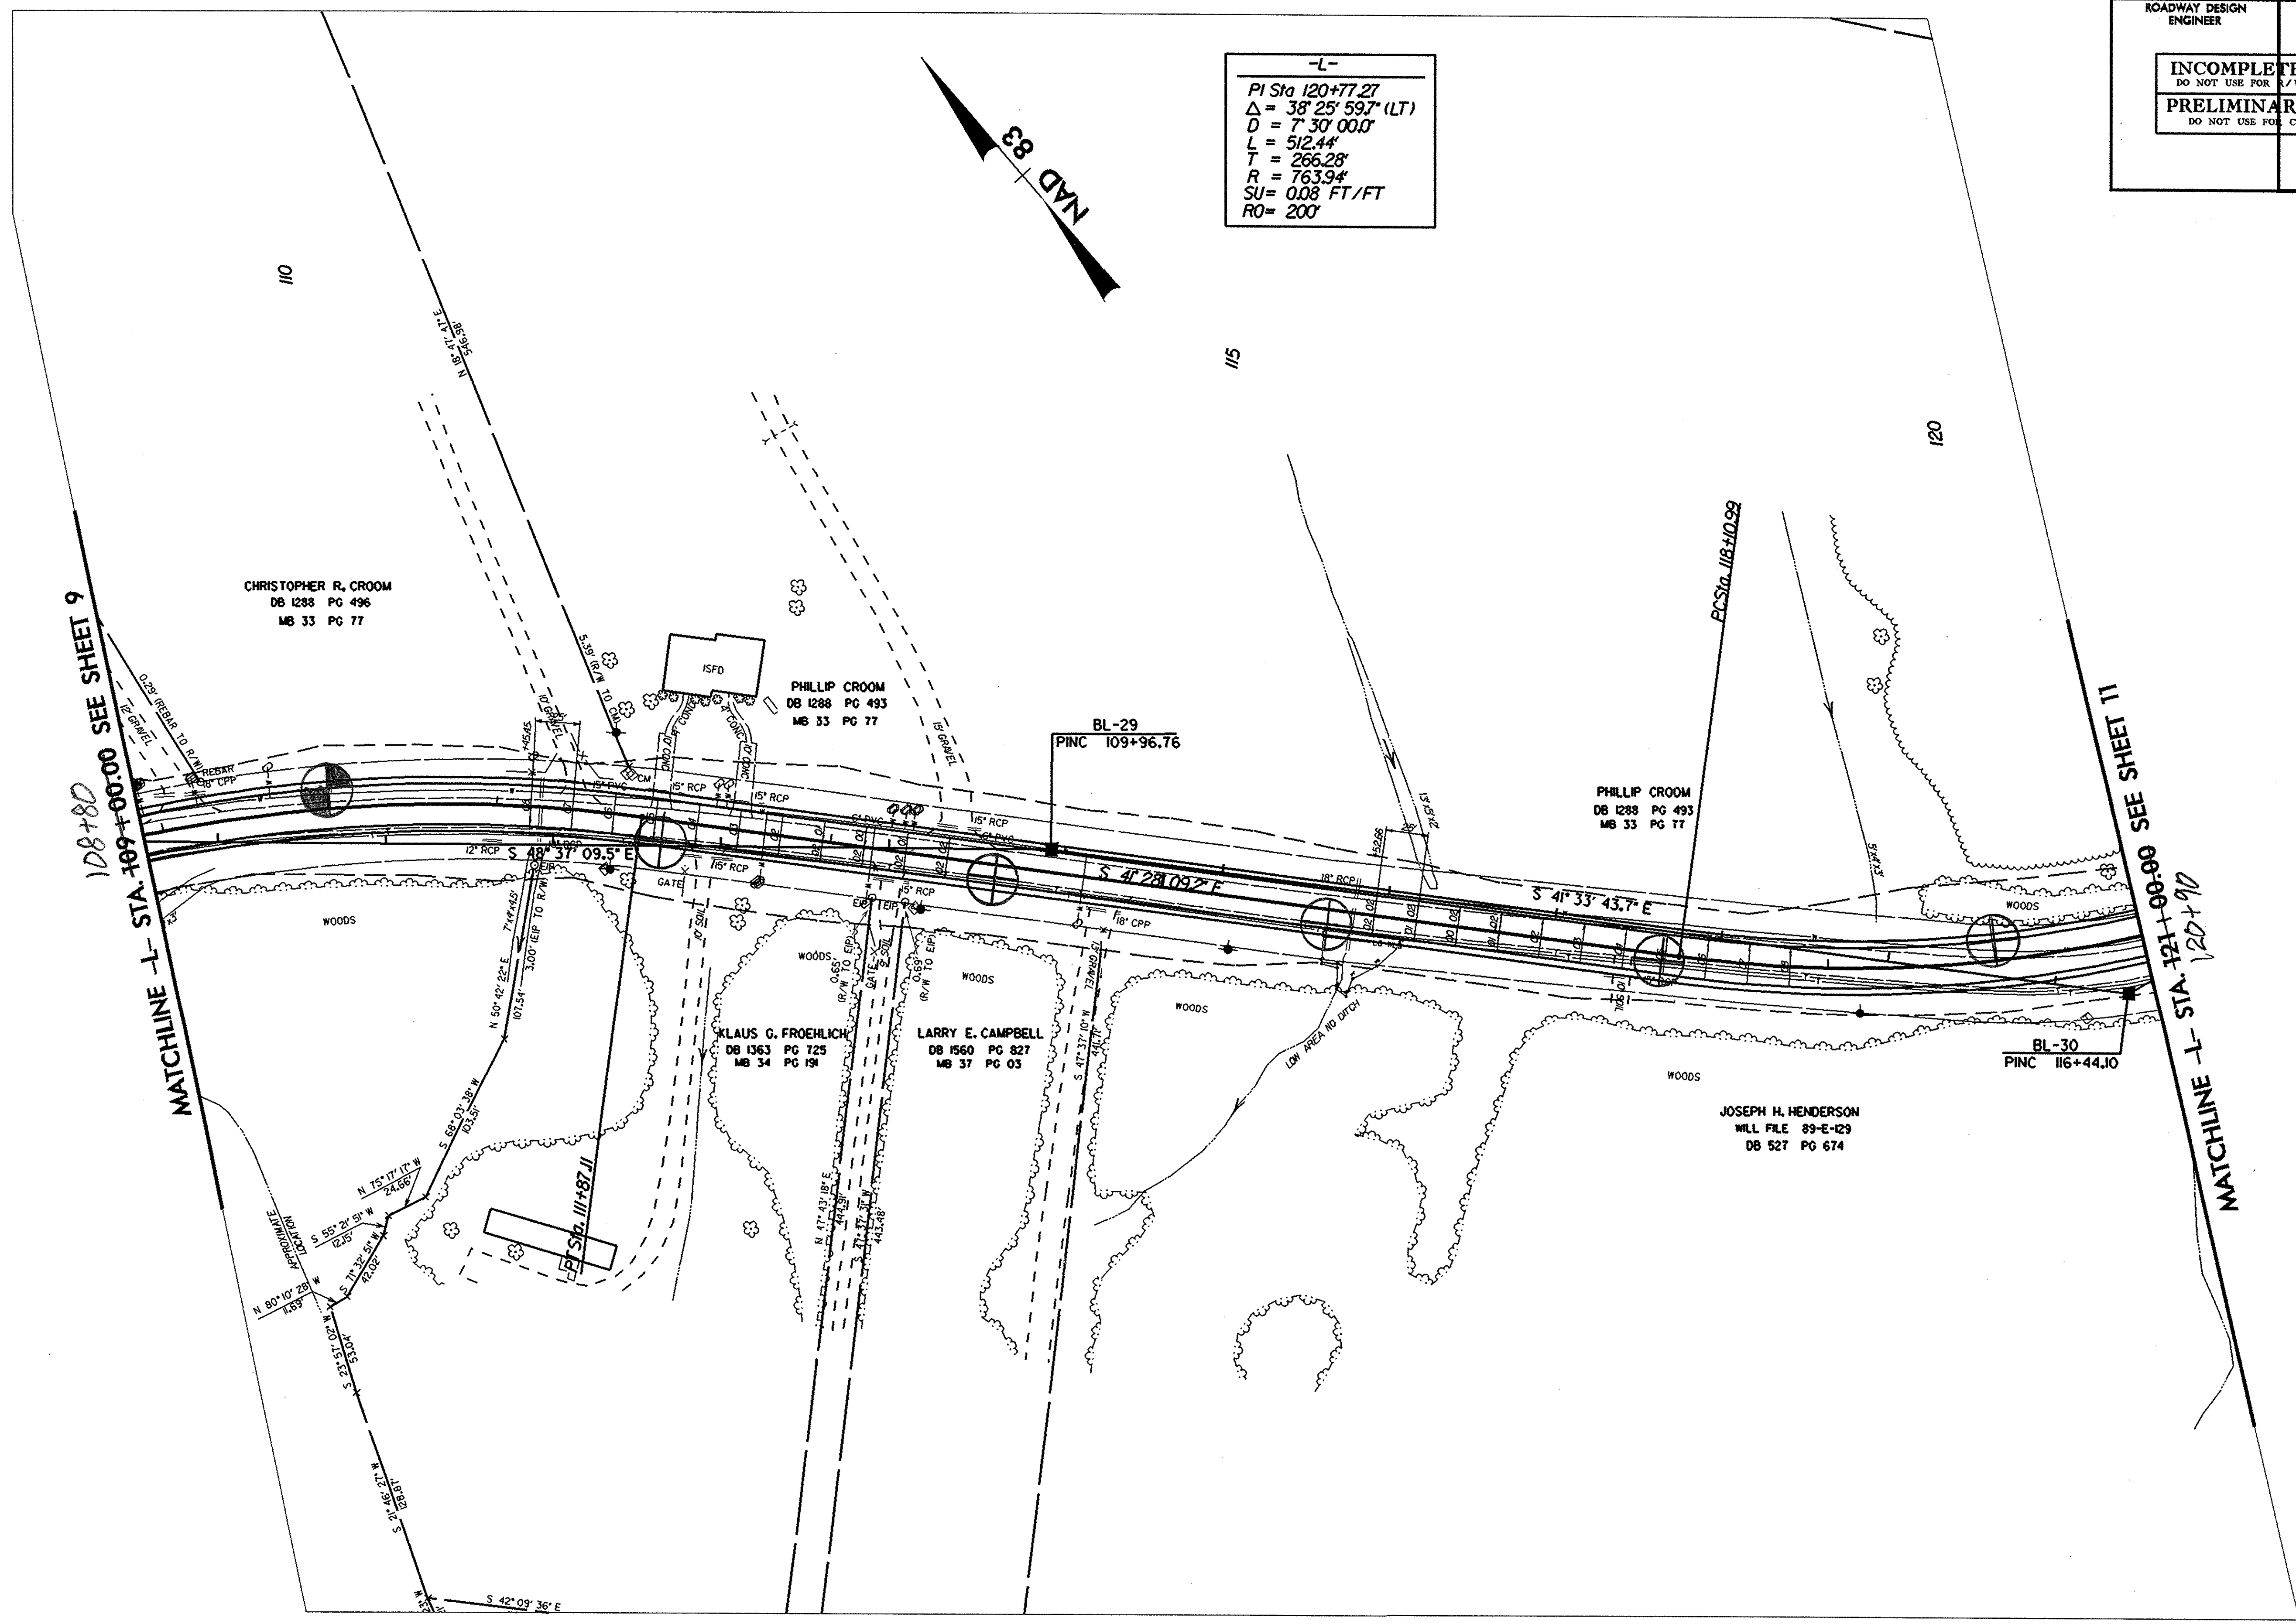


$$$$$SYSTIME$$$$$
$$$$$$$$$DGN$$$$$$$$$$$$$$$$$
$$$$USERNAME$$$$