PROJECT REFERENCE NO.	SHEET NO.
R-2533C	EC-4/CONST.5
R /W SHEET NO.	
ROADWAY DESIGN ENGINEER	HYDRAULICS ENGINEER

METRIC

5 0 10

CONST.REV.

R /W REV.

CLEARING AND GRUBBING EROSION CONTROL FOR CONSTRUCTION SHEET 5

NOTE:
PLACE TEMPORARY ROCK SEDIMENT DAMS TYPE- B AND TEMPORARY ROCK SILT CHECKS TYPE-A AT DRAINAGE OUTLETS.

NOTE:
TEMPORARY SILT FENCE SHALL BE INSTALLED A MINIMUM OF 1 METER FROM TOE OF FILL IN WETLAND AREAS

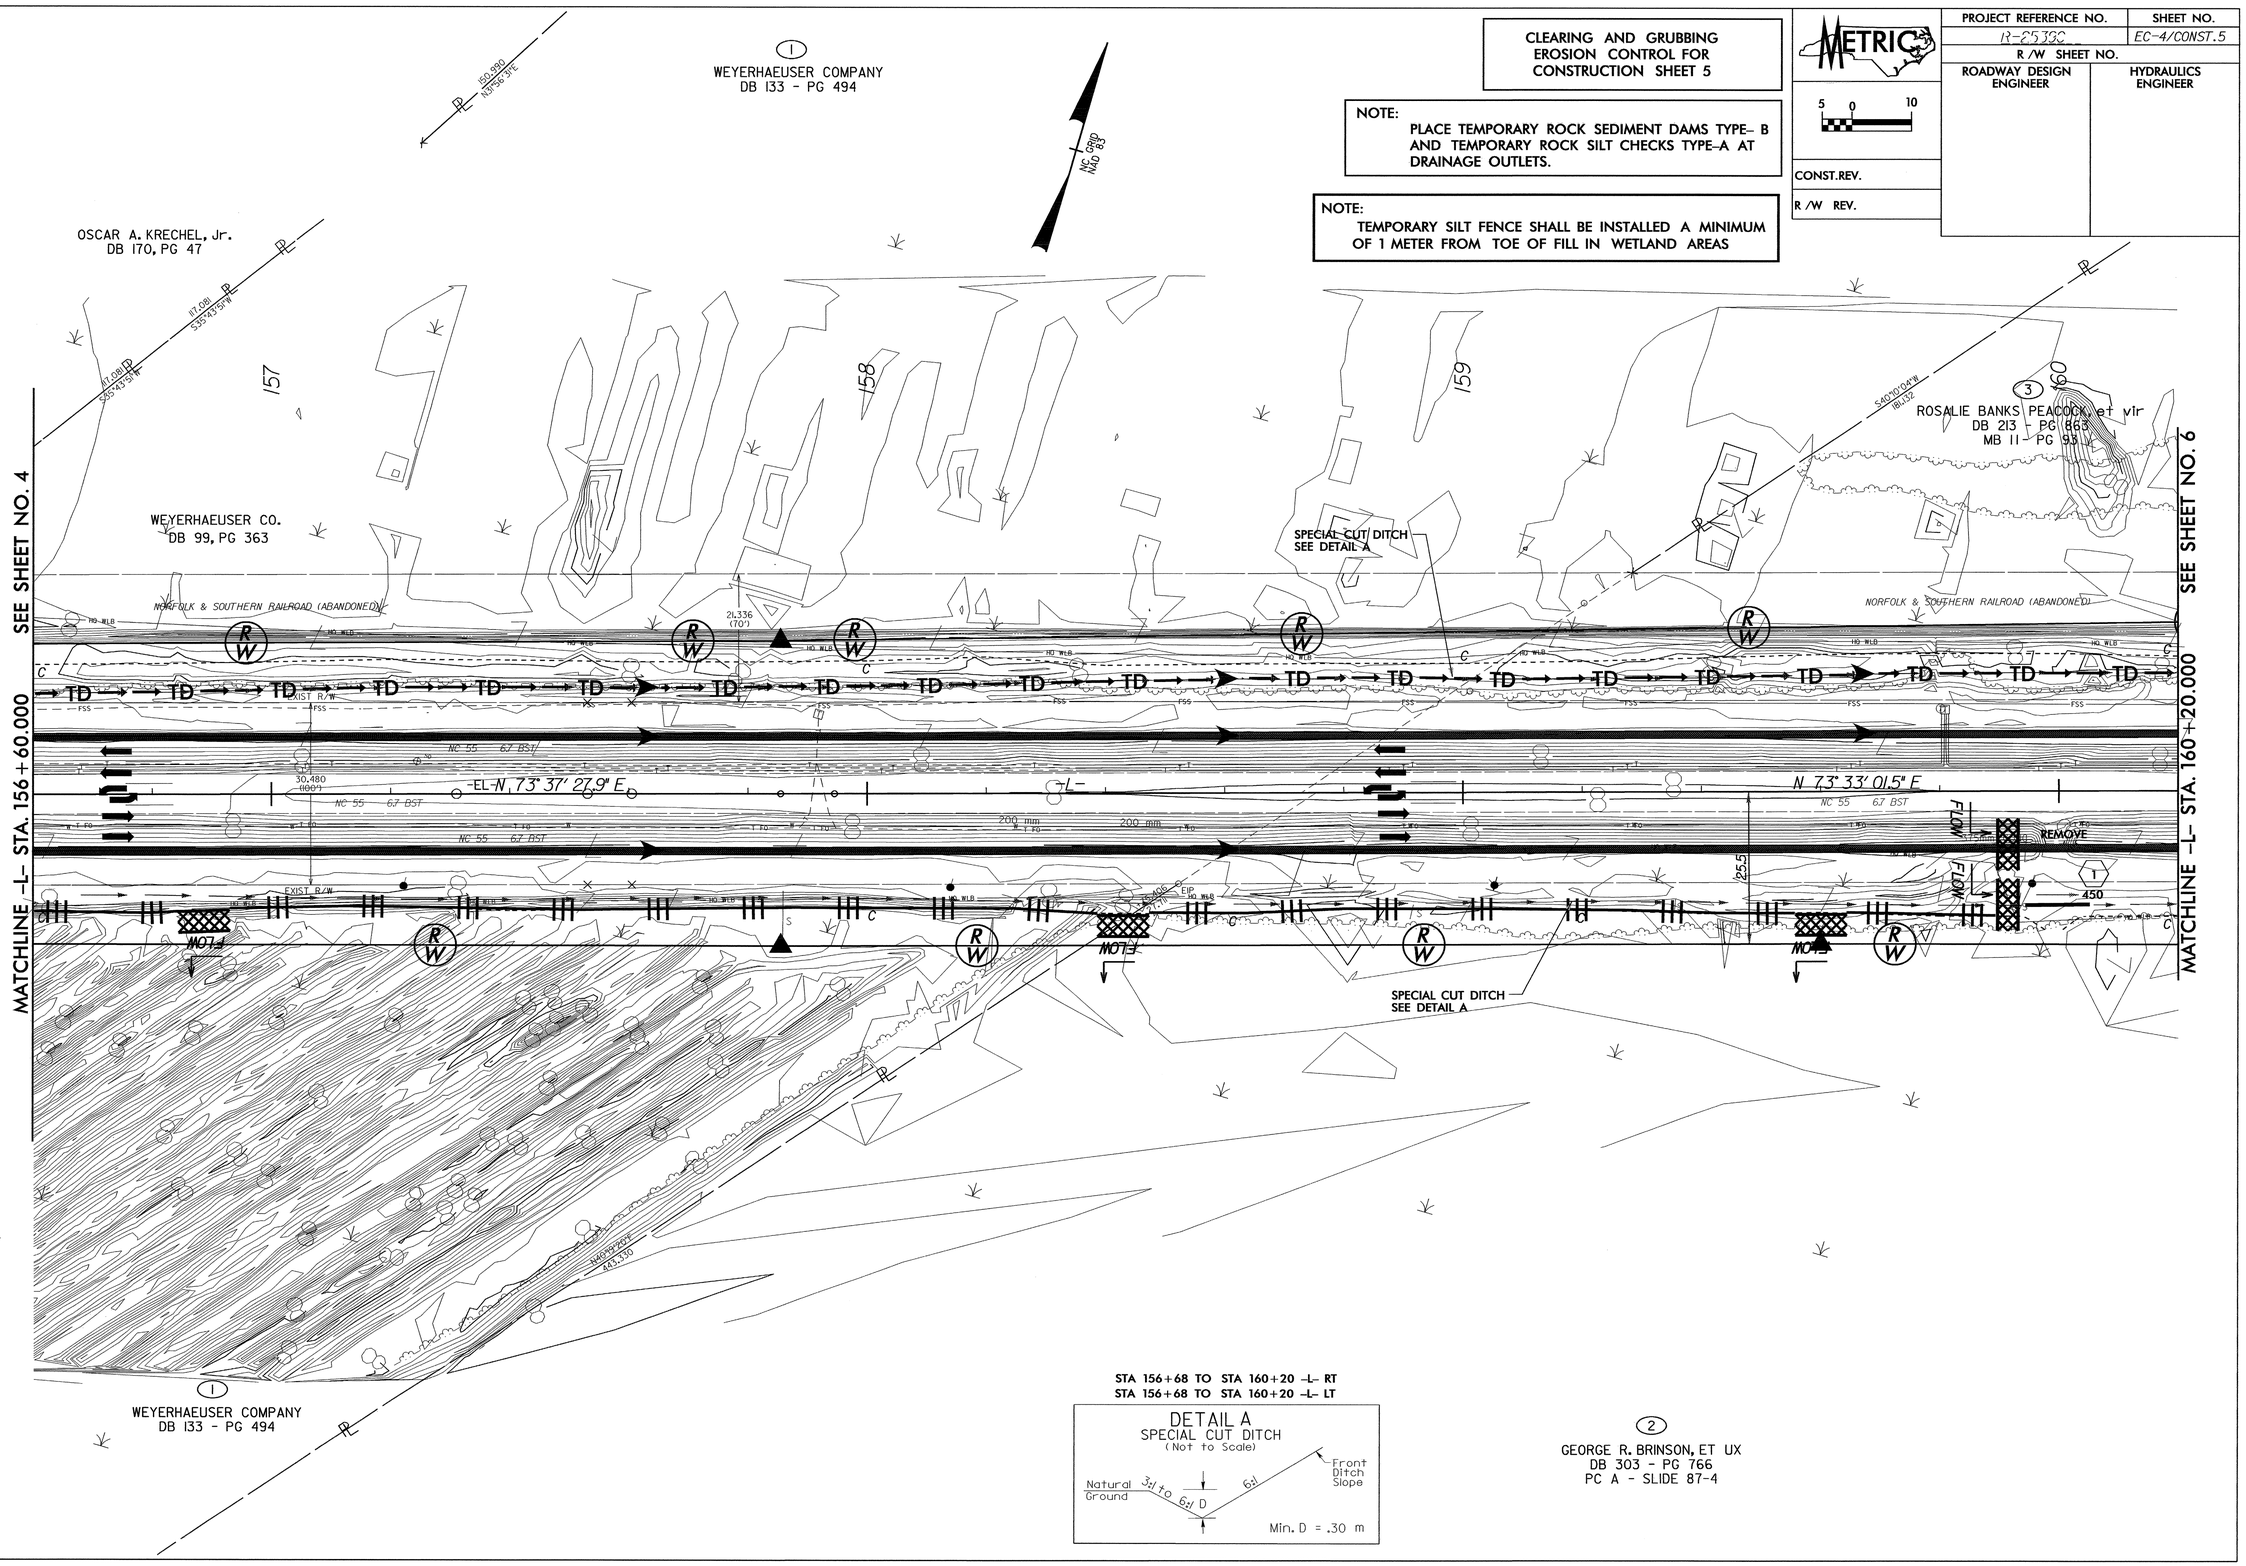

STA 156+68 TO STA 160+20 -L- RT
STA 156+68 TO STA 160+20 -L- LT

DETAIL A
SPECIAL CUT DITCH
(Not to Scale)

6/10/99

04-NOV-2004 07:52
pw:\\pwdenver:AVD2533\Proj\R2533C05.PSH
mbaugsch