TIP NO.	SHEET NO.
R-2539C	SIGN-7

METRIC

10/15/04
NORTH CAROLINA PROFESSIONAL SEAL 028387 ENGINEER ARMAN I. MOUSUNDI

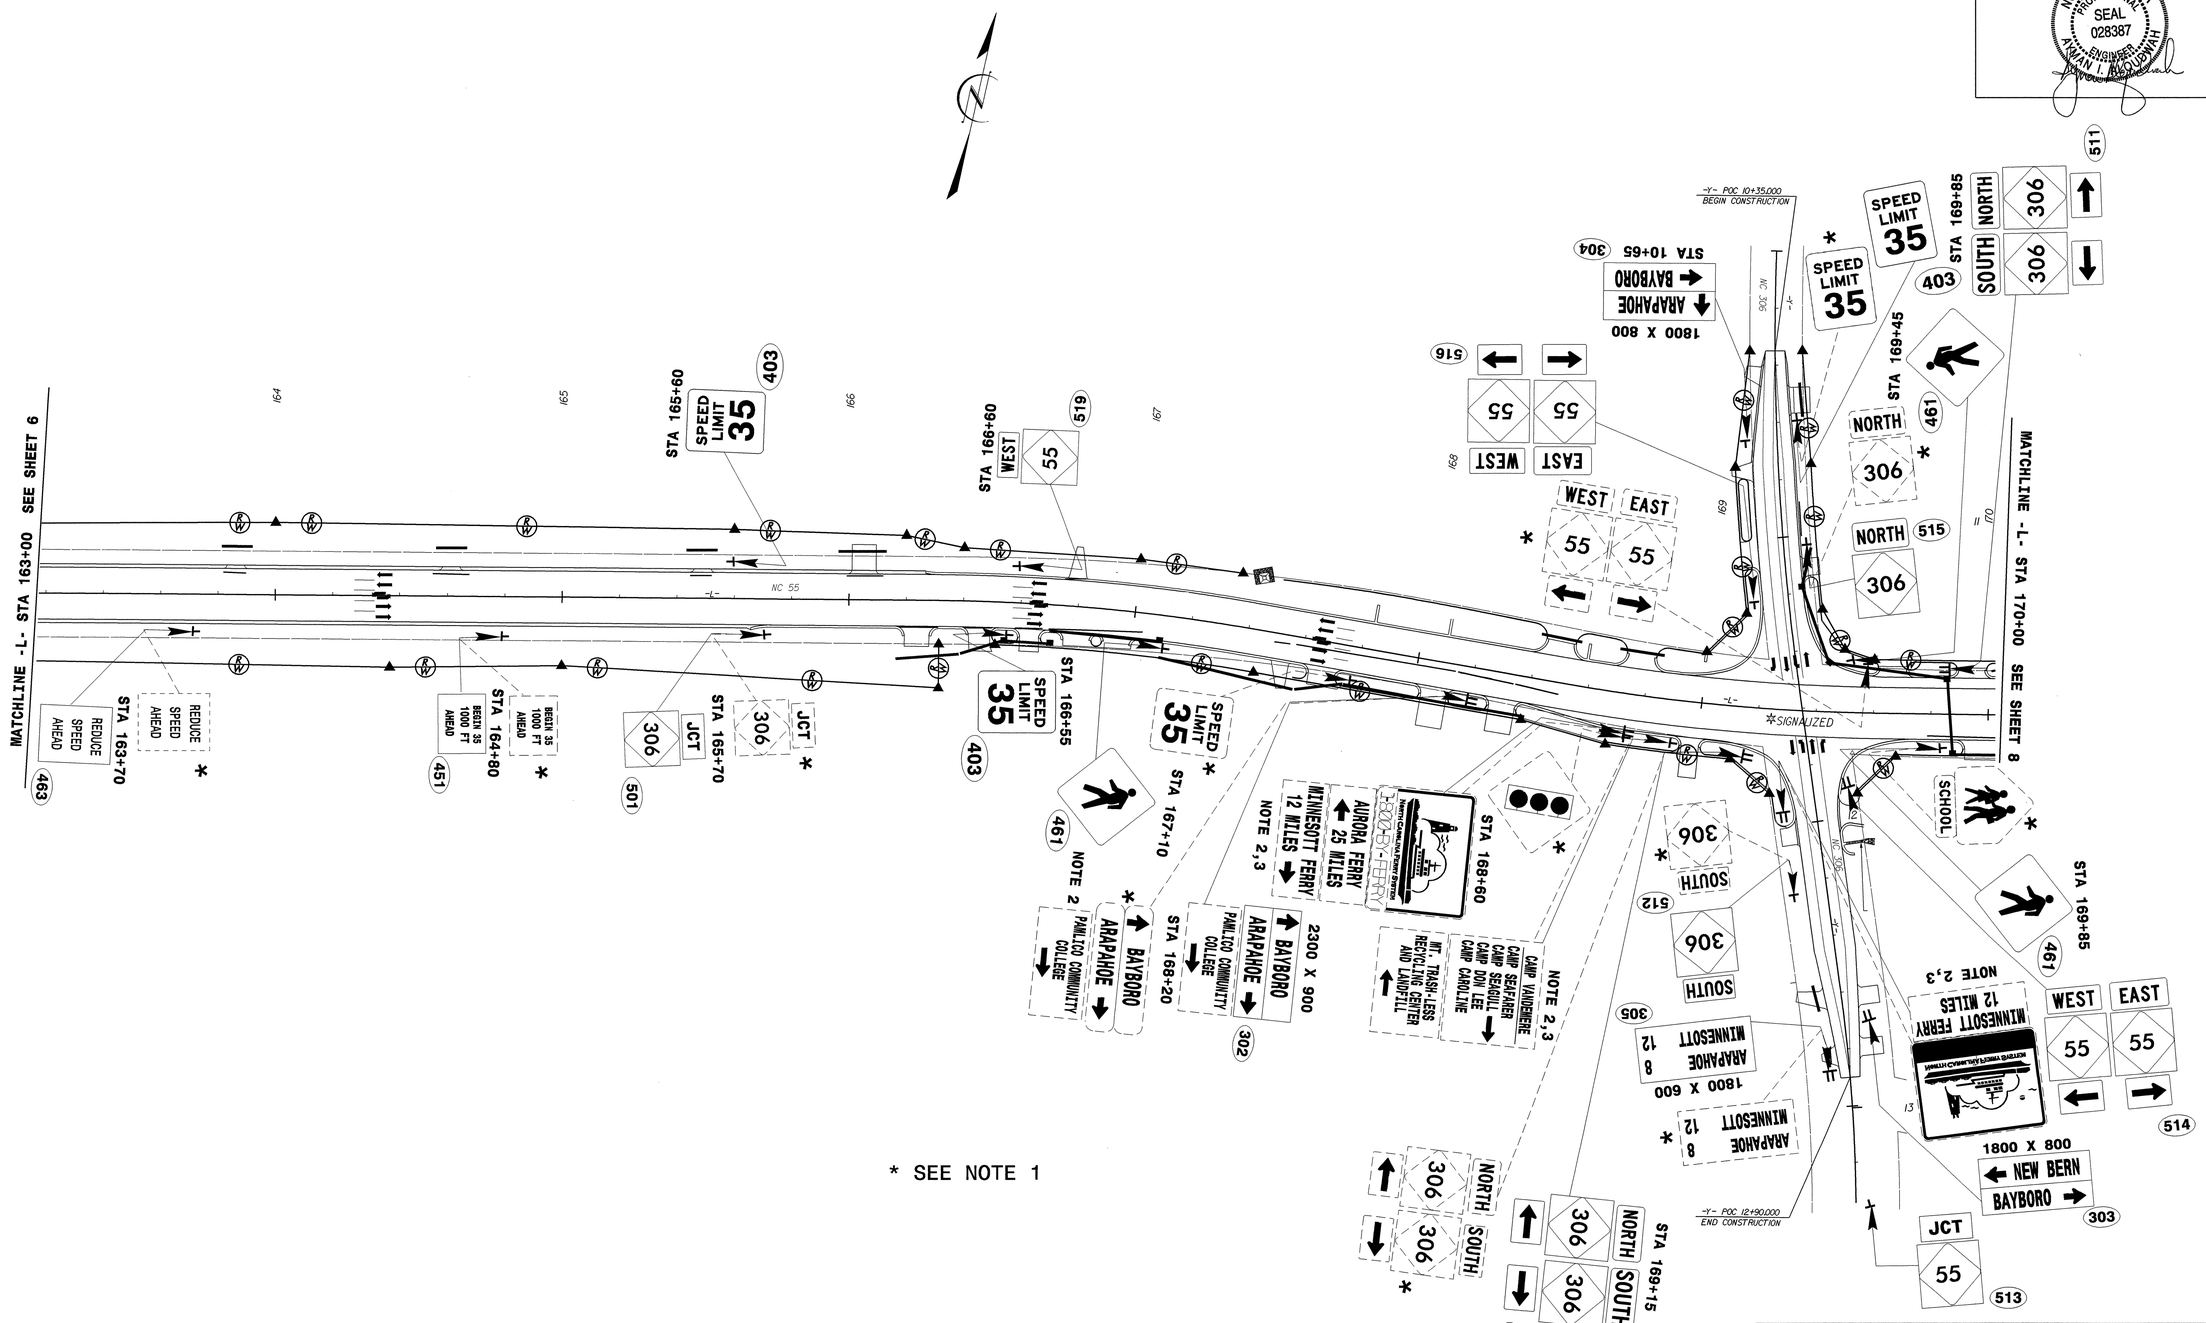

EXISTING/PROPOSED ROADWAY
NC 55
STA 163+00 TO 170+00

TESN187112 Thursday October 14 2004 Plansheet_07.m