TIP NO.	SHEET NO.
R-2539C	SIGN-1

METRIC

T.I.P.: R-2539C

CONTRACT: C201116

STATE OF NORTH CAROLINA
DEPARTMENT OF TRANSPORTATION

SIGNING PLANS

PAMLICO COUNTY

LOCATION: NC 55 FROM EAST OF SR 1129 TO NC 304 IN BAYBORO

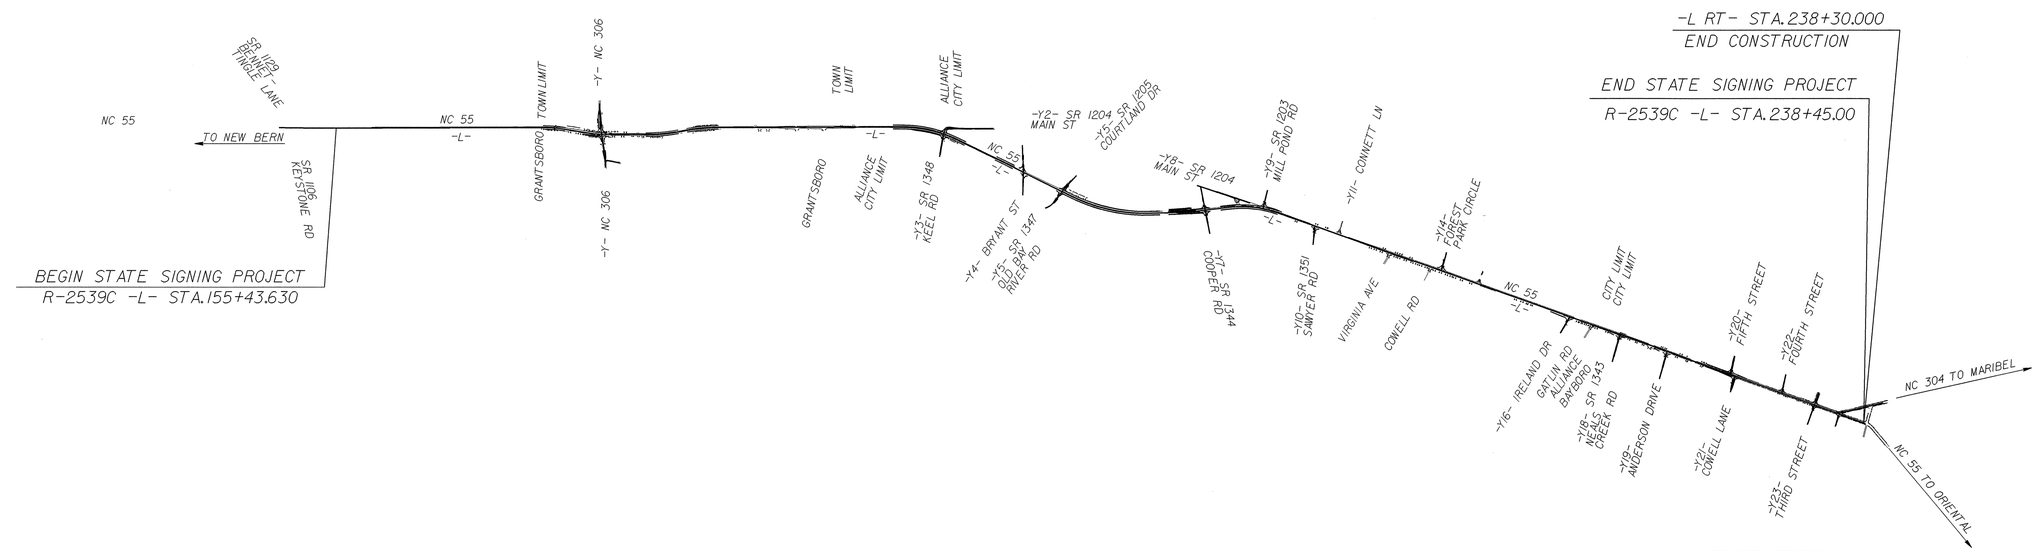

INDEX

SHEET NO.	DESCRIPTION
1	TITLE SHEET
2	SUMMARY OF QUANTITIES
3	NOTES
4	E SHEET
5	F SHEET
6–16	EXISTING/PROPOSED ROADWAY

PLAN PREPARED BY: N.C.D.O.T. SIGNING SECTION

RON KING, P.E. — SIGNING ENGINEER

A. I. ALQUDWAH, P.E. — SIGNING PROJECT ENGINEER

J. G. MARTINEZ — SIGNING PROJECT DESIGN ENGINEER

R. R. HENNEIN — SIGNING DESIGNER

SEAL

10/15/04 NORTH CAROLINA PROFESSIONAL SEAL 028387 ENGINEER AYMAN I. ALQUDWAH