GREENHORNE & O'MARA, INC.
5565 CENTERVIEW DRIVE, SUITE 107
RALEIGH, NORTH CAROLINA 27606
(919) 851-1919

METRIC

0
SCALE

PROJECT REFERENCE NO.	SHEET NO.
R-2539C	UO-20

UTILITIES BY OTHERS

NOTE:
ALL PROPOSED UTILITY WORK SHOWN ON THIS SHEET WILL BE DONE BY OTHERS

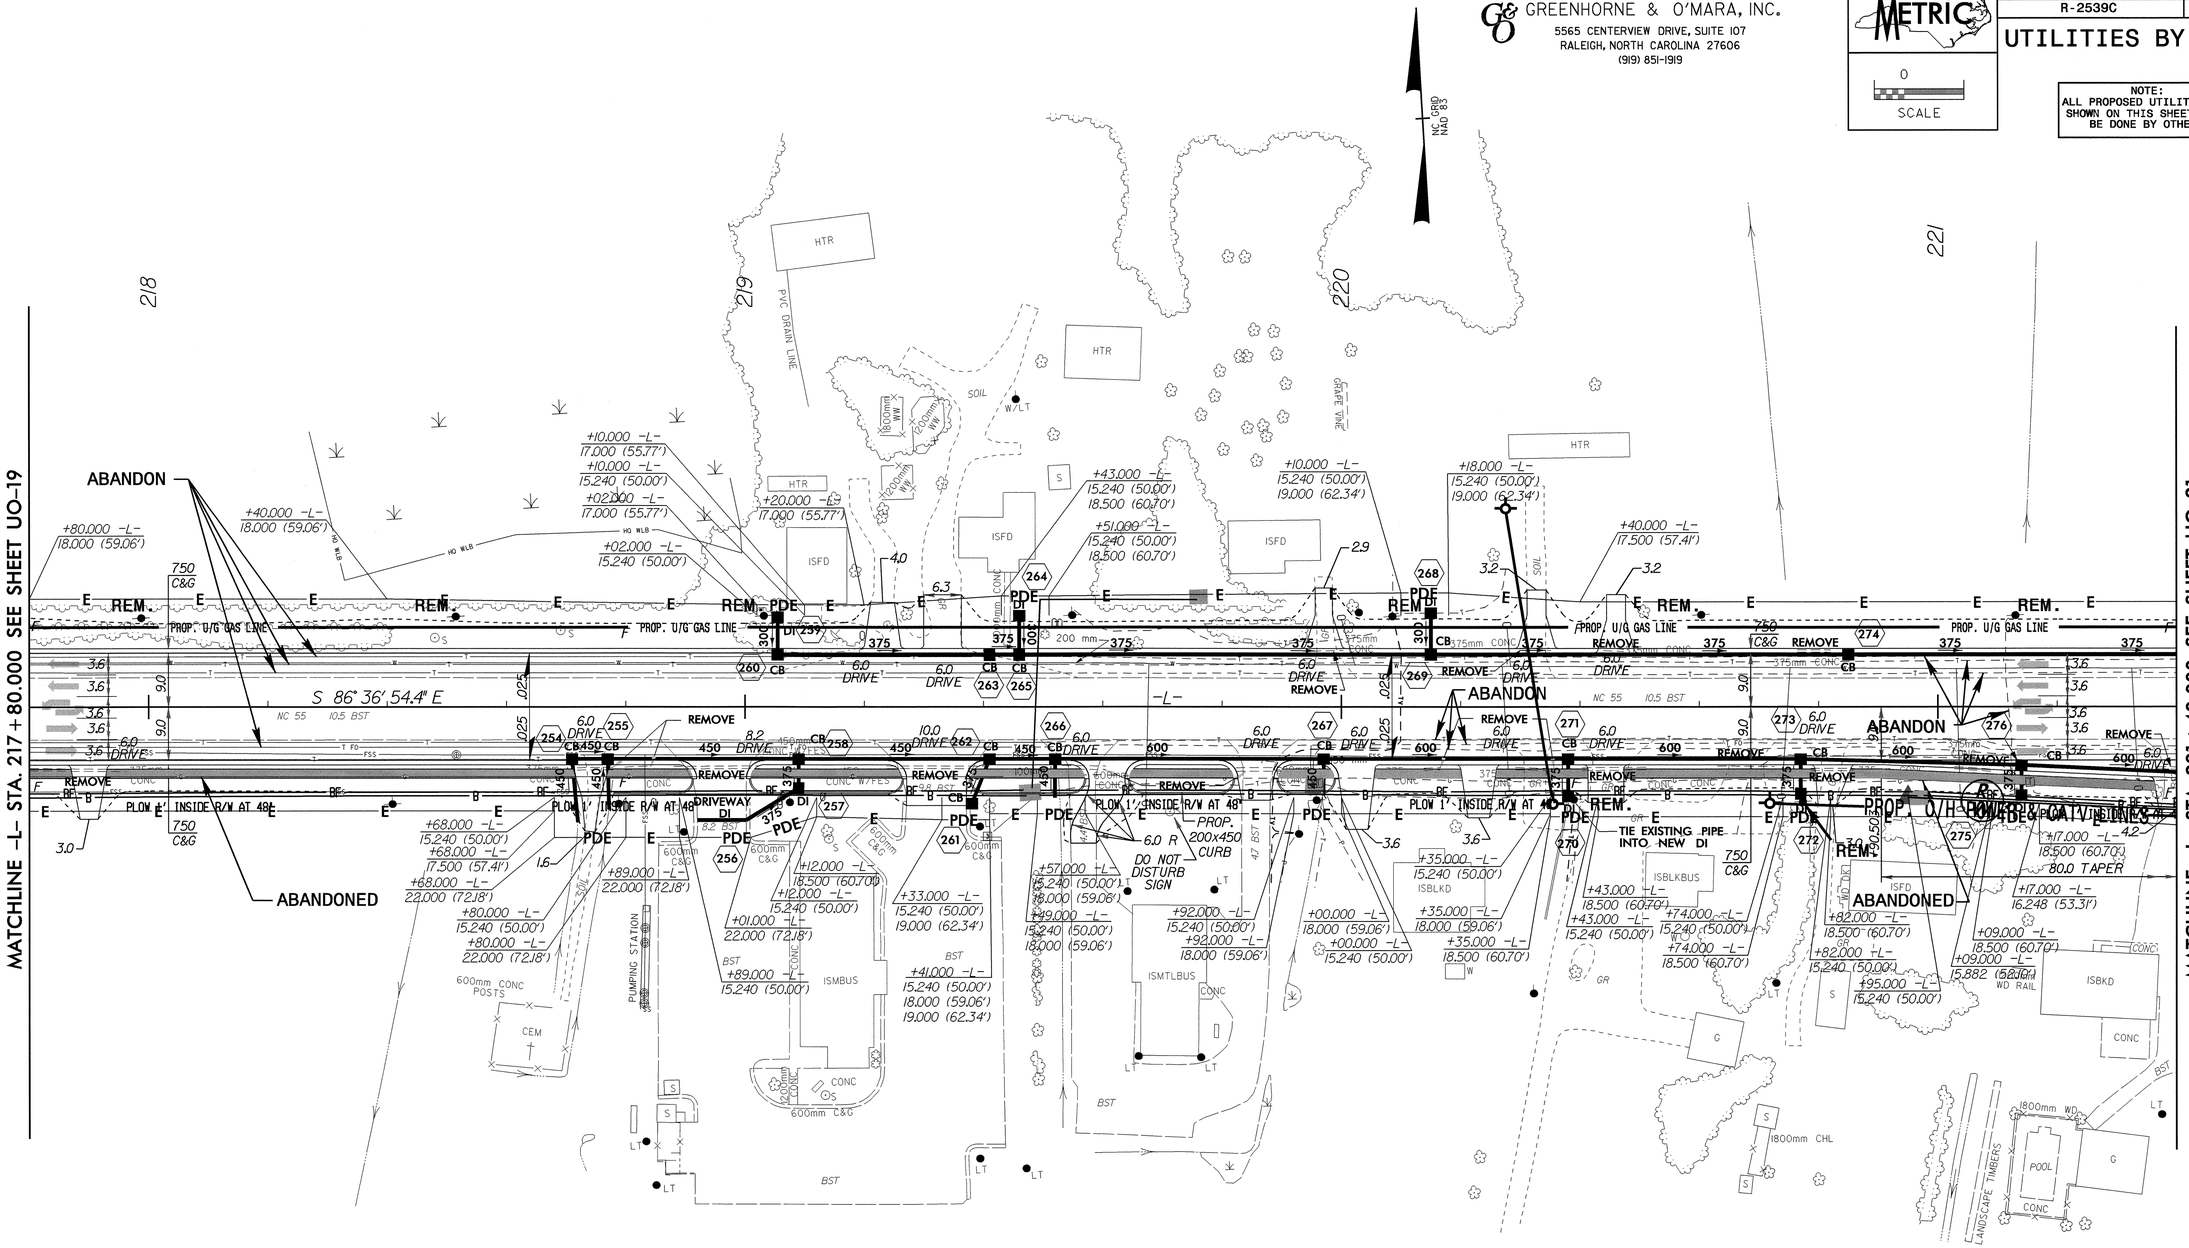

NOTES:

1. ALL DRIVES IN CURB AND GUTTER SECTIONS ARE RADIUS TYPE DRIVEWAYS WITH A 0.9m RADIUS @ FACE OF CURB (UNLESS OTHERWISE NOTED ON PLANS).
2. CHANNELIZATION RADIUS = 3.095m @ E.O.P. (UNLESS OTHERWISE NOTED ON PLANS).
3. OFFSET FROM R/W TO 200x450 CURB = 0.0m (TYP.)
4. DO NOT DISTURB SIGNS IN TEMPORARY EASEMENT AREAS.

SEE SHEET NO. 38 FOR -L- PROFILE

042597
26-OCT-2004 13:56
R:\Utilities\Bdy_Utilities\R2539C22_ut_uo20.dgn
vmouo AT 05212261