REVISIONS
1. REVISED PER BRMSD COMMENTS 2/1/05.
2. REVISED PER BRMSD COMMENTS 2/28/05.

PROJECT REFERENCE NO.	SHEET NO.
R-2539C	UC-5
R/W SHEET NO.	

METRIC

Municipal Services Engineering Company, P.A.

CONST.REV.

R/W REV.

NORTH CAROLINA PROFESSIONAL SEAL 6282 ENGINEER JIMMY D. WOODIE

3/16/2005
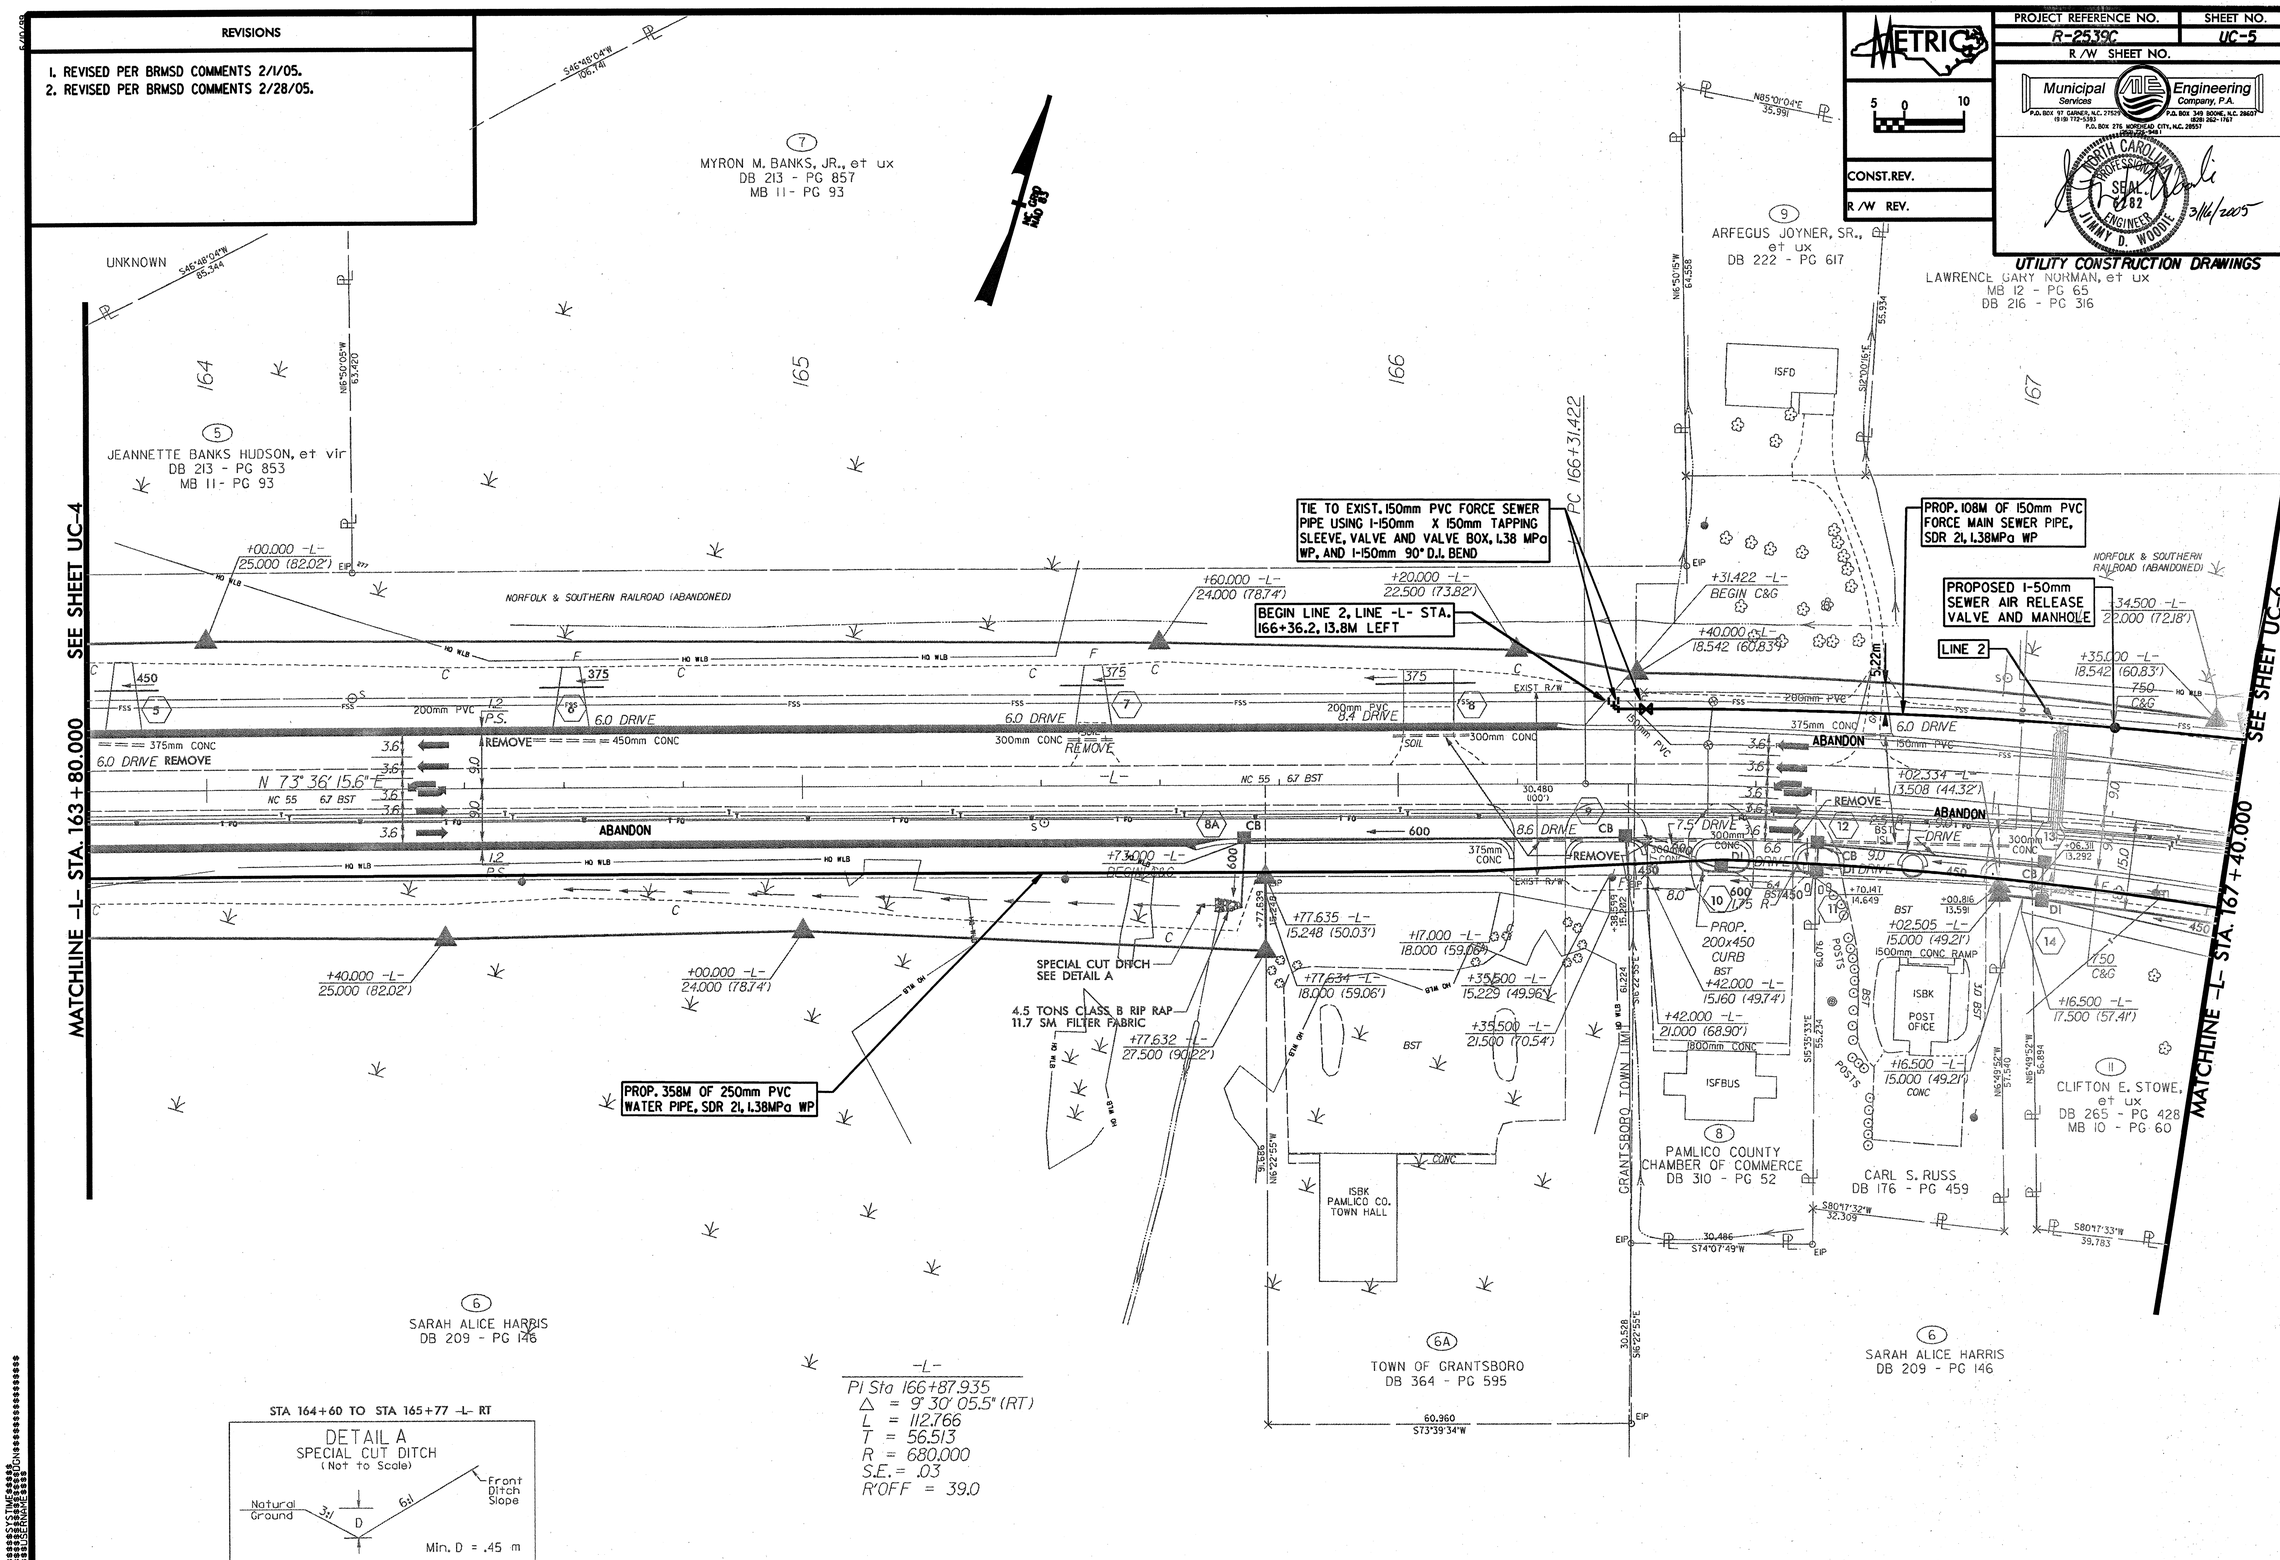
UTILITY CONSTRUCTION DRAWINGS