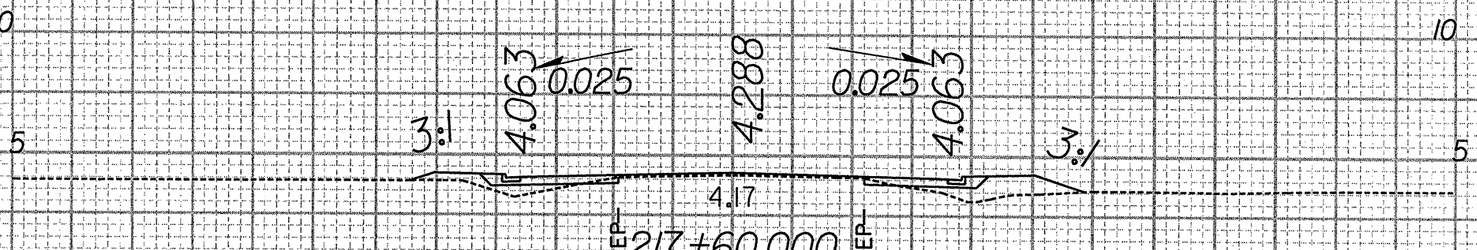

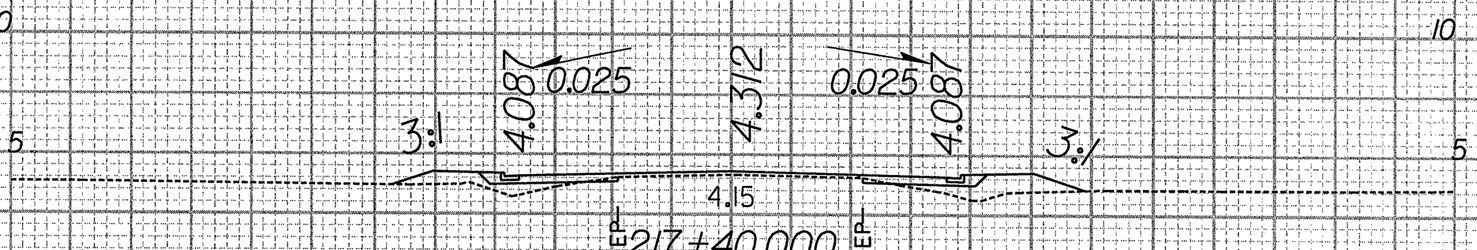

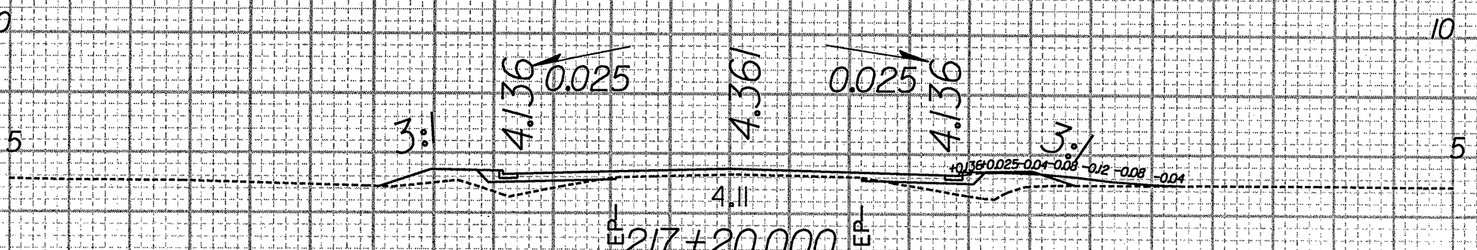

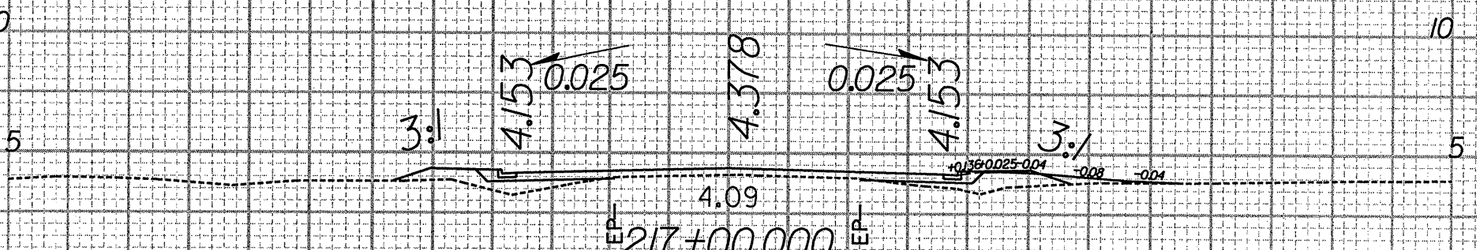

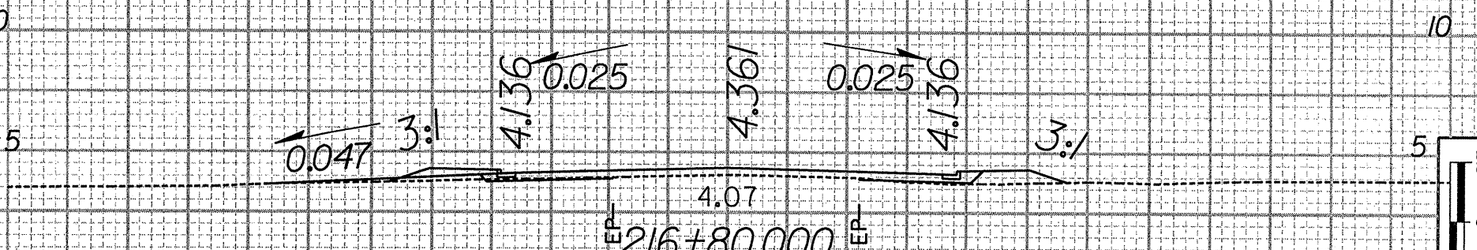

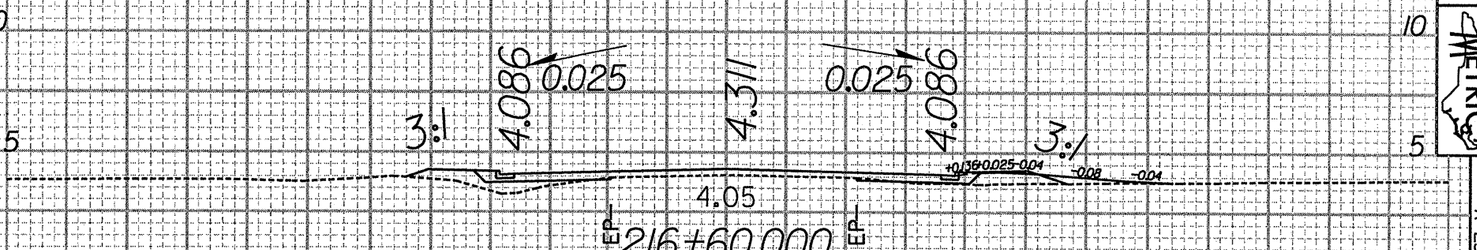

2.5 0 2.5 5

METRIC

PROJECT REFERENCE NO.
R-2539C

SHEET NO.
X-55