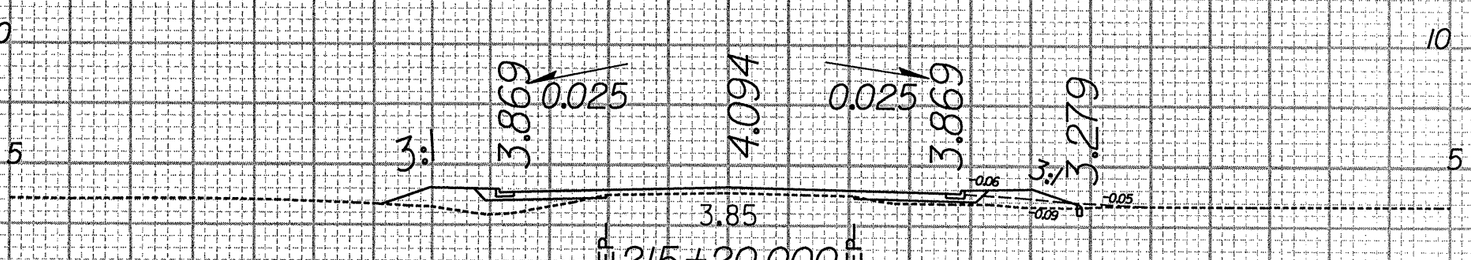

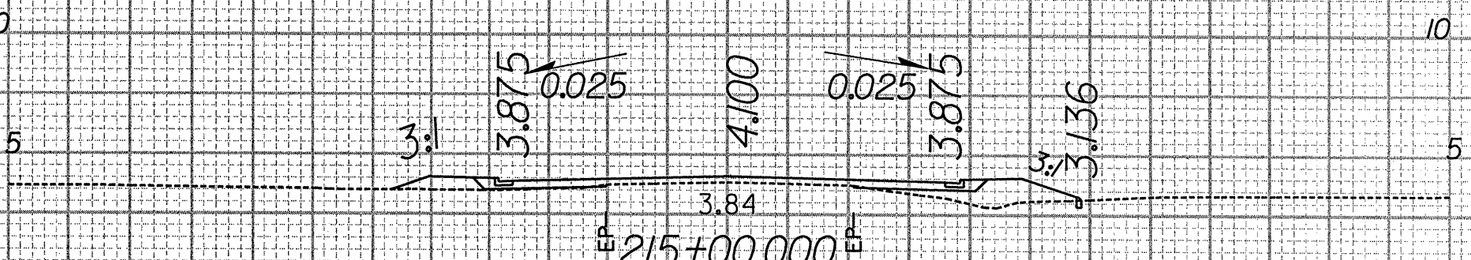

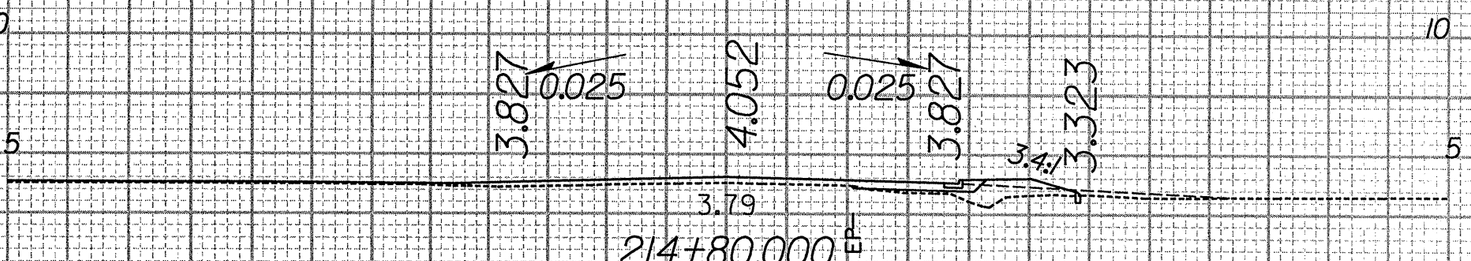

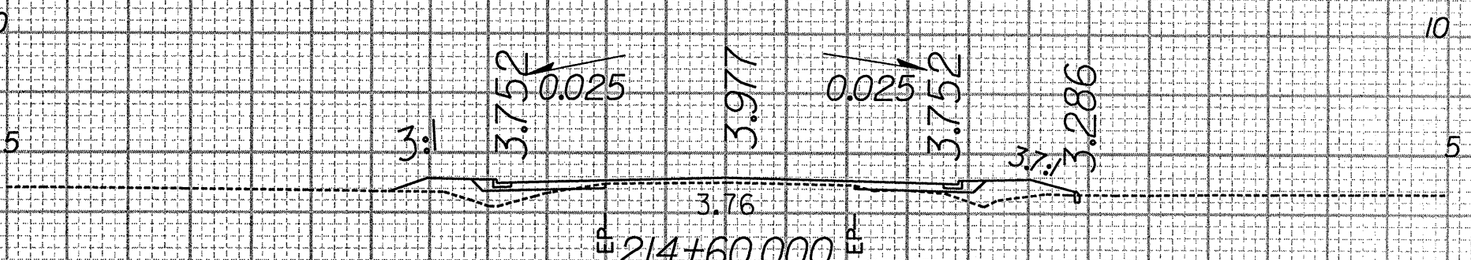

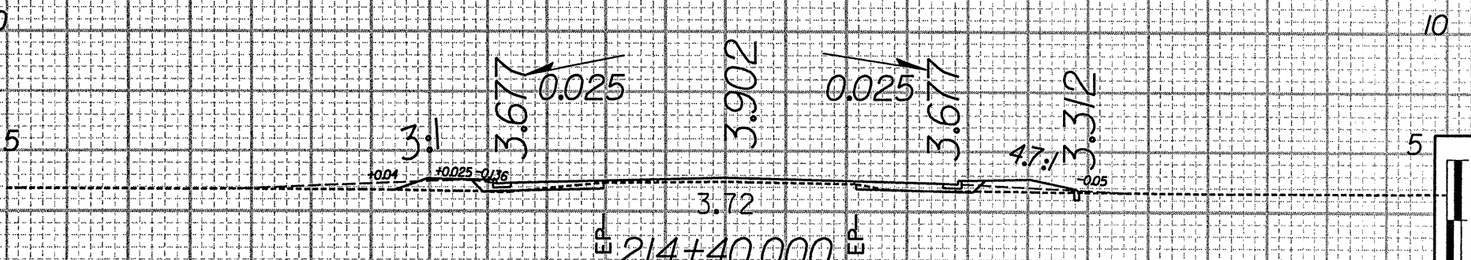

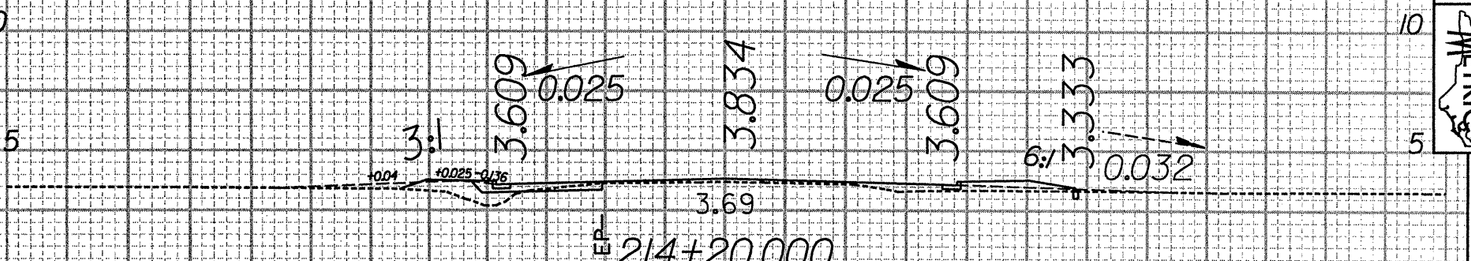

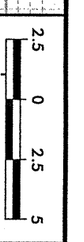

PROJECT REFERENCE NO.	SHEET NO.
R-2559C	X-53