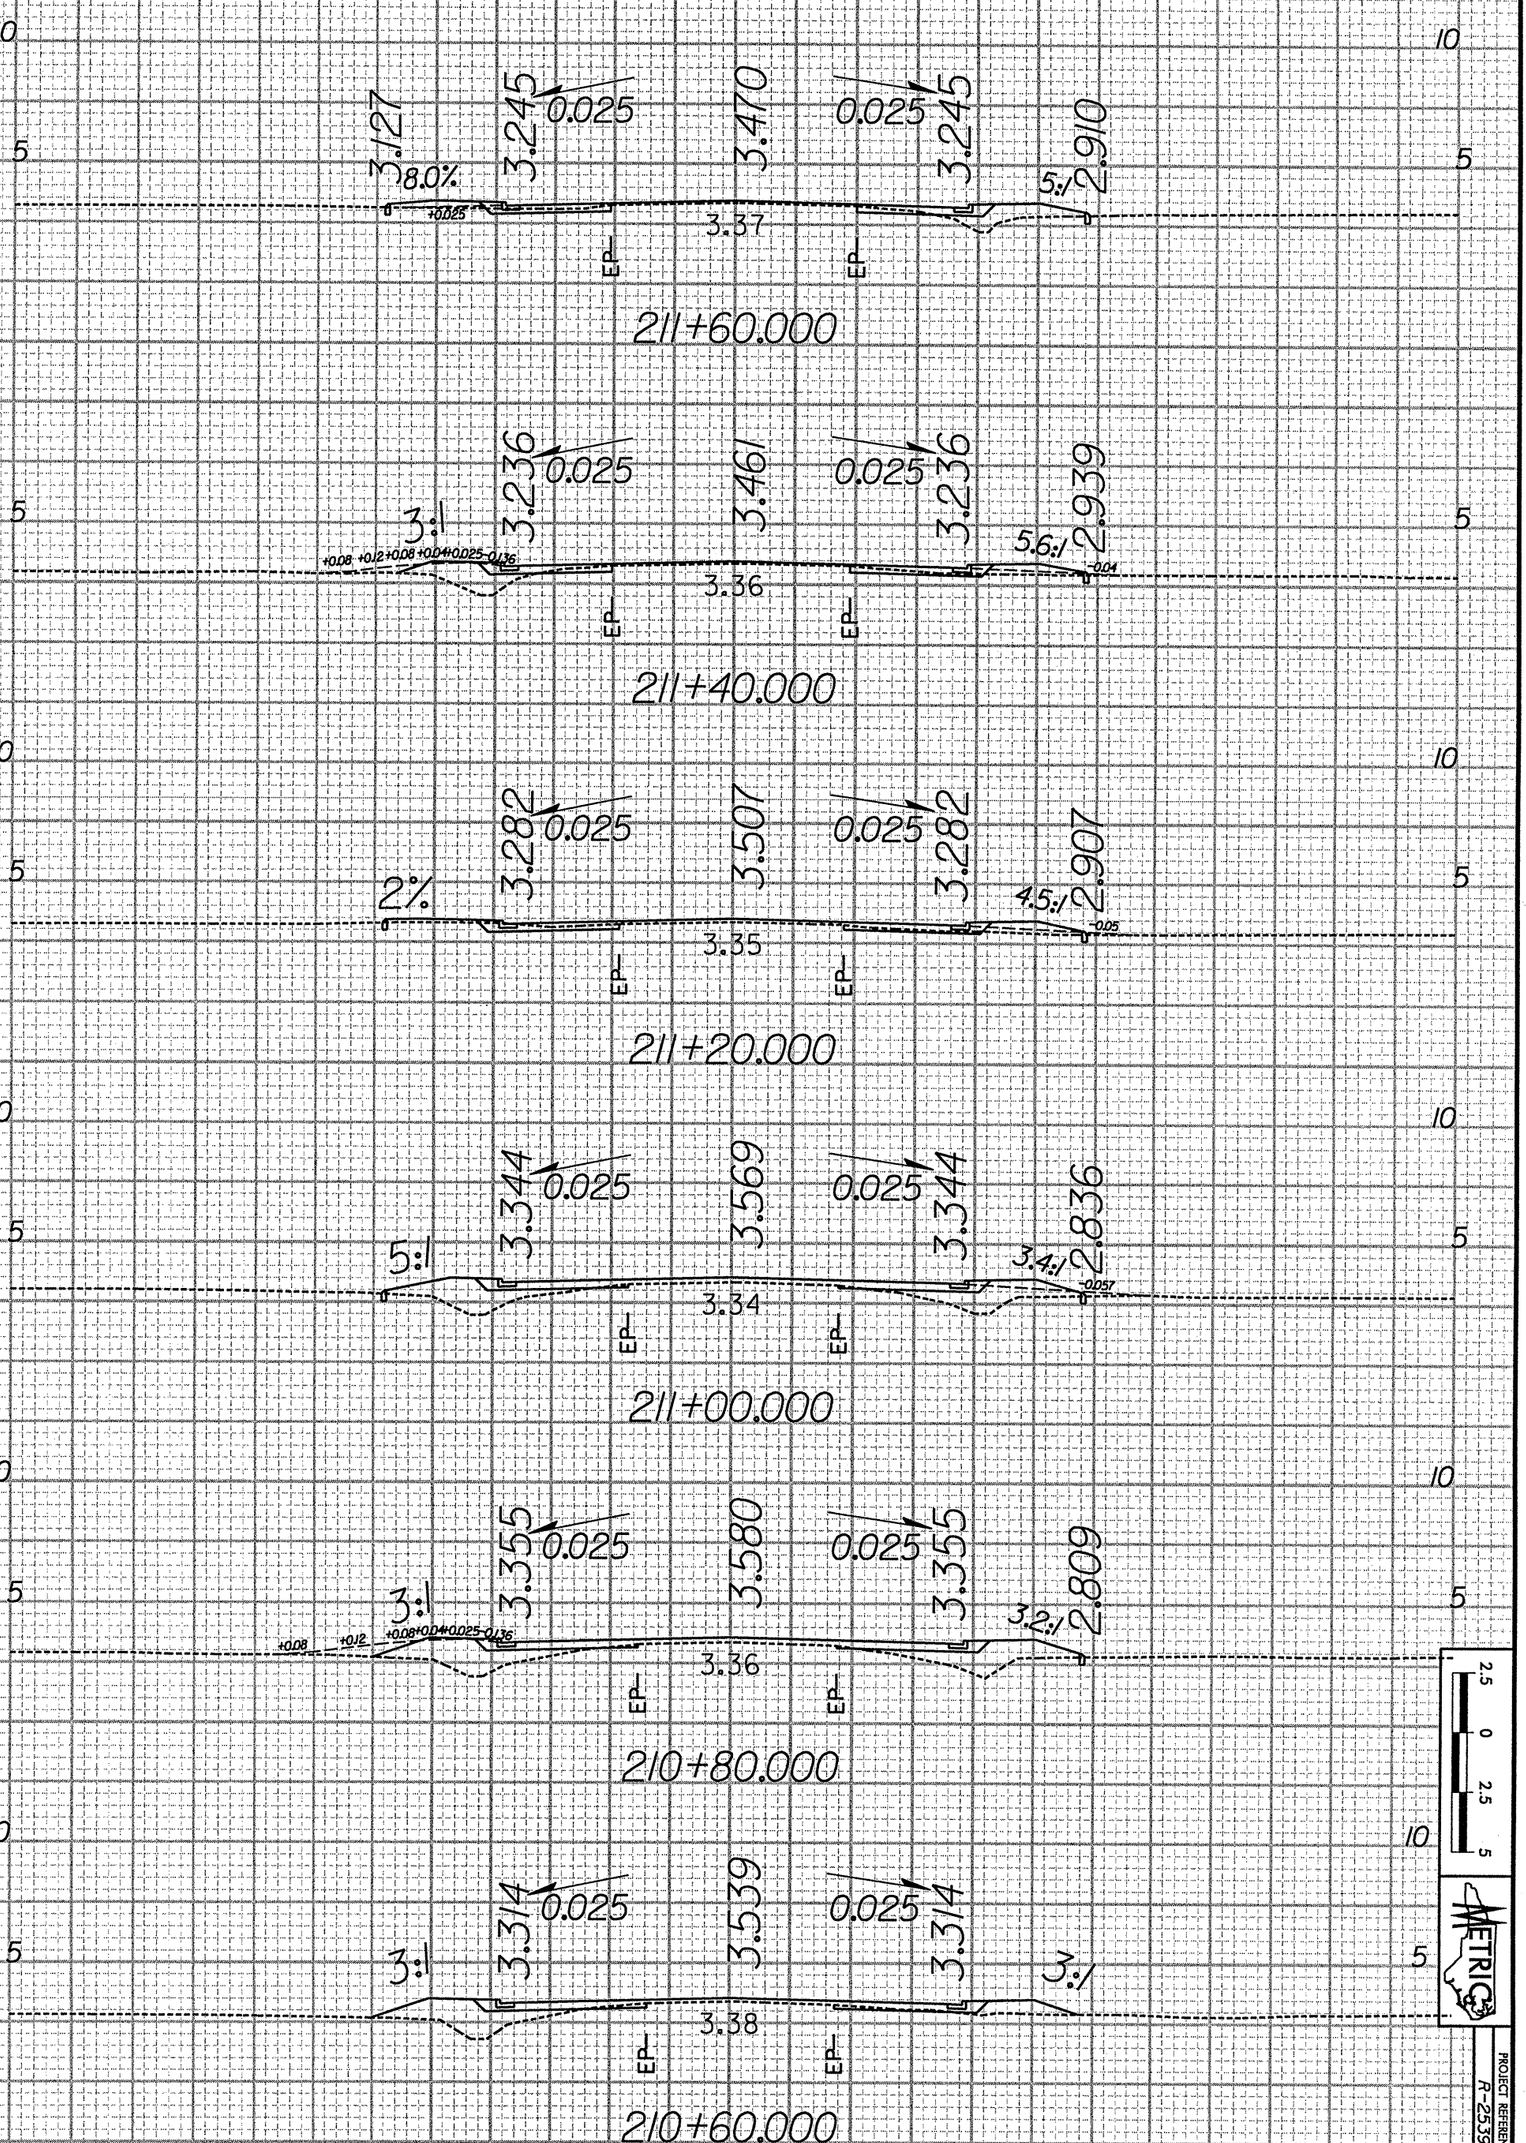


PROJECT REFERENCE NO. R-2539C

SHEET NO. X-50