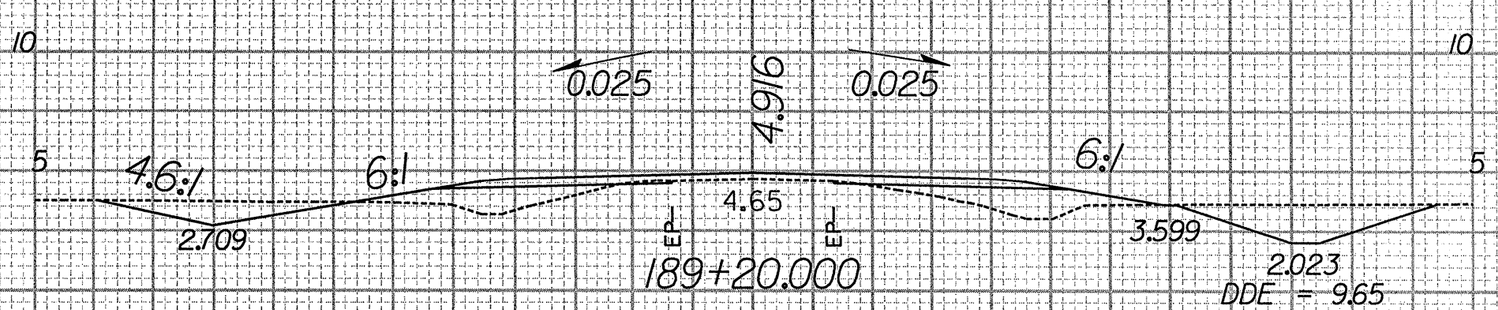

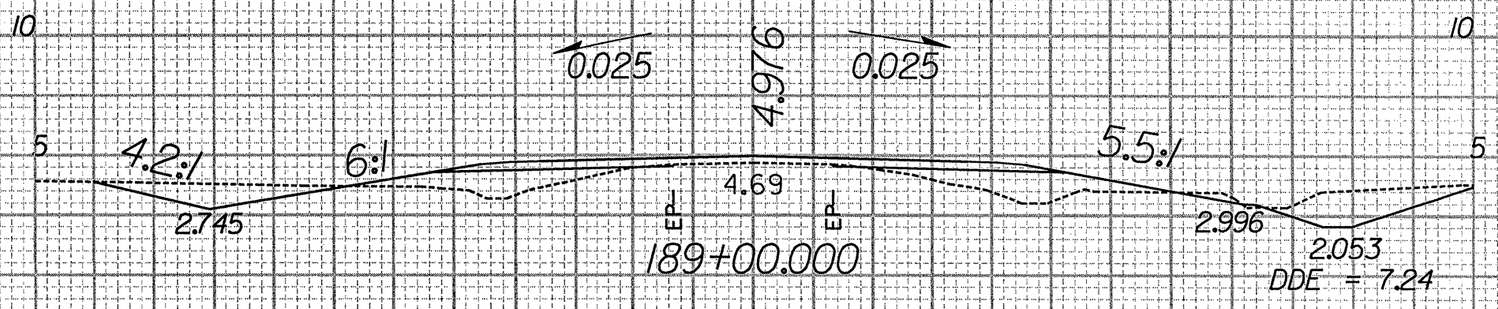

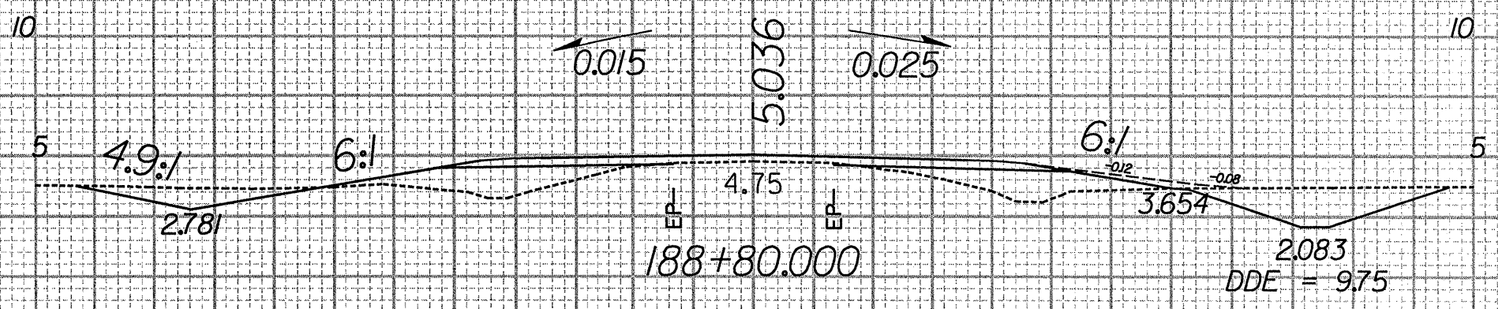

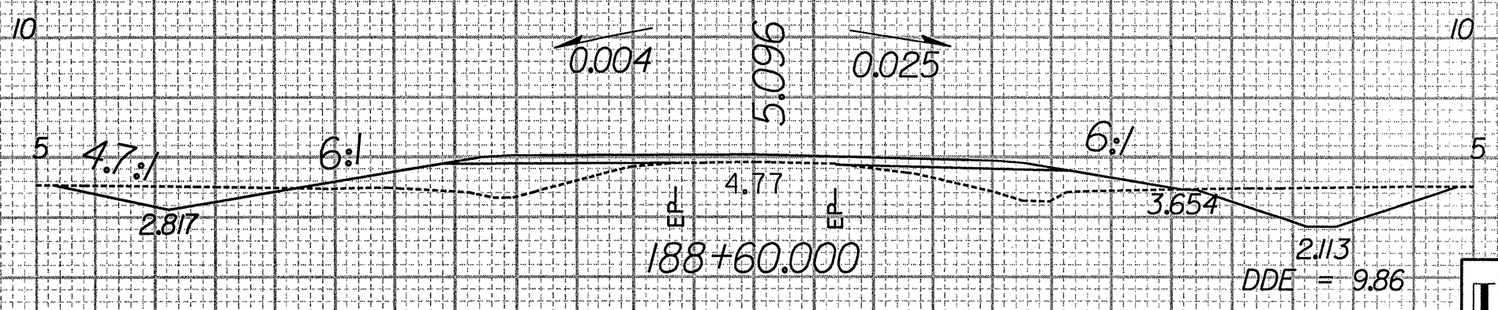

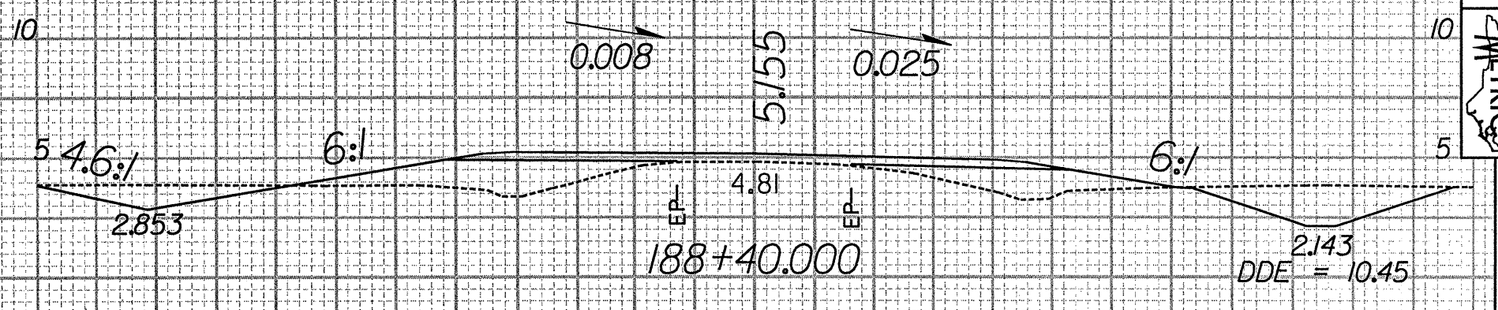

METRIC

PROJECT REFERENCE NO.
R-2539C

SHEET NO.
X-29