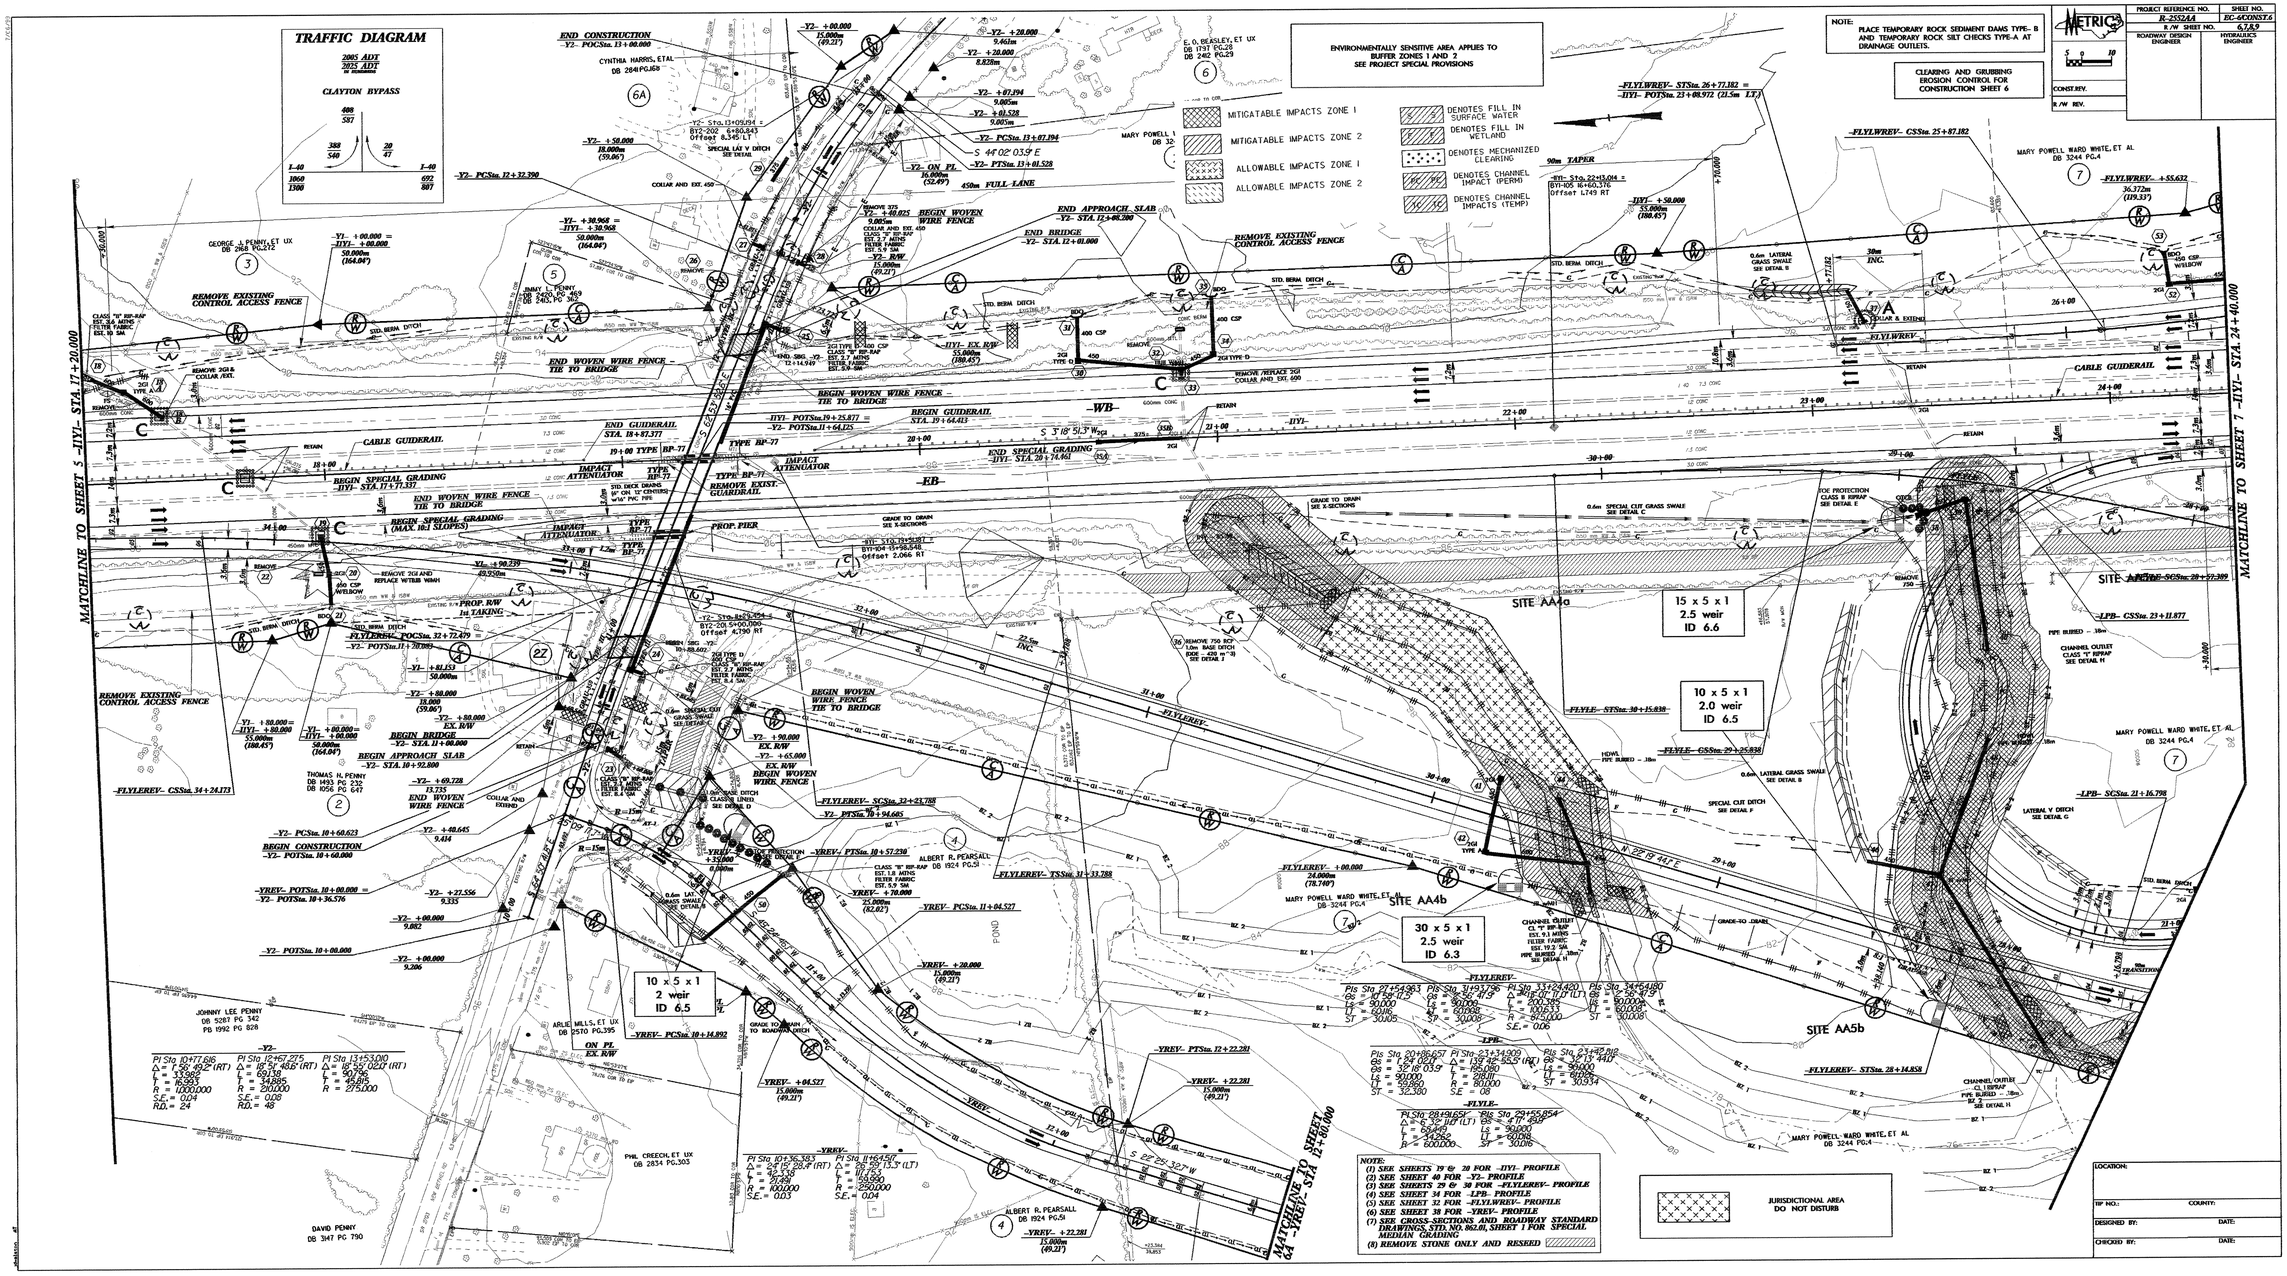
TRAFFIC DIAGRAM
2005 ADT
2025 ADT
CLAYTON BYPASS
MATCHLINE TO SHEET 5 -ILYI- STA. 17+20.000
MATCHLINE TO SHEET 7 -ILYI- STA. 24+40.000
MATCHLINE TO SHEET 6A -YREV- STA. 12+60.000
ENVIRONMENTALLY SENSITIVE AREA APPLIES TO BUFFER ZONES 1 AND 2
SEE PROJECT SPECIAL PROVISIONS
MITIGATABLE IMPACTS ZONE 1
MITIGATABLE IMPACTS ZONE 2
ALLOWABLE IMPACTS ZONE 1
ALLOWABLE IMPACTS ZONE 2
DENOTES FILL IN SURFACE WATER
DENOTES FILL IN WETLAND
DENOTES MECHANIZED CLEARING
DENOTES CHANNEL IMPACT (PERM)
DENOTES CHANNEL IMPACTS (TEMP)
NOTE:
PLACE TEMPORARY ROCK SEDIMENT DAMS TYPE- B AND TEMPORARY ROCK SILT CHECKS TYPE-A AT DRAINAGE OUTLETS.
CLEARING AND GRUBBING
EROSION CONTROL FOR CONSTRUCTION SHEET 6
METRIC
PROJECT REFERENCE NO.
R-2552AA
SHEET NO.
EC-6CONST.6
R/W SHEET NO.
6,7&9
ROADWAY DESIGN ENGINEER
HYDRAULICS ENGINEER
CONST.REV.
R/W REV.
SITE AA4a
15 x 5 x 1
2.5 weir
ID 6.6
SITE AA4b
10 x 5 x 1
2.0 weir
ID 6.5
SITE AA5b
30 x 5 x 1
2.5 weir
ID 6.3
10 x 5 x 1
2 weir
ID 6.5
NOTE:
(1) SEE SHEETS 19 & 20 FOR -ILYI- PROFILE
(2) SEE SHEET 40 FOR -Y2- PROFILE
(3) SEE SHEETS 29 & 30 FOR -FLYLEREV- PROFILE
(4) SEE SHEET 34 FOR -LPB- PROFILE
(5) SEE SHEET 32 FOR -FLYLWREV- PROFILE
(6) SEE SHEET 38 FOR -YREV- PROFILE
(7) SEE CROSS-SECTIONS AND ROADWAY STANDARD DRAWINGS, STD. NO. 862.01, SHEET 1 FOR SPECIAL MEDIAN GRADING
(8) REMOVE STONE ONLY AND RESEED
JURISDICTIONAL AREA
DO NOT DISTURB
LOCATION:
TIP NO.:
COUNTY:
DESIGNED BY:
DATE:
CHECKED BY:
DATE: