METRIC	PROJECT REFERENCE NO.	SHEET NO.
5 0 10	R-2552AA	EC-2A
	R /W SHEET NO.	
CONST.REV.	ROADWAY DESIGN ENGINEER	HYDRAULICS ENGINEER
R /W REV.		

SKIMMER BASIN WITH BAFFLE DETAIL

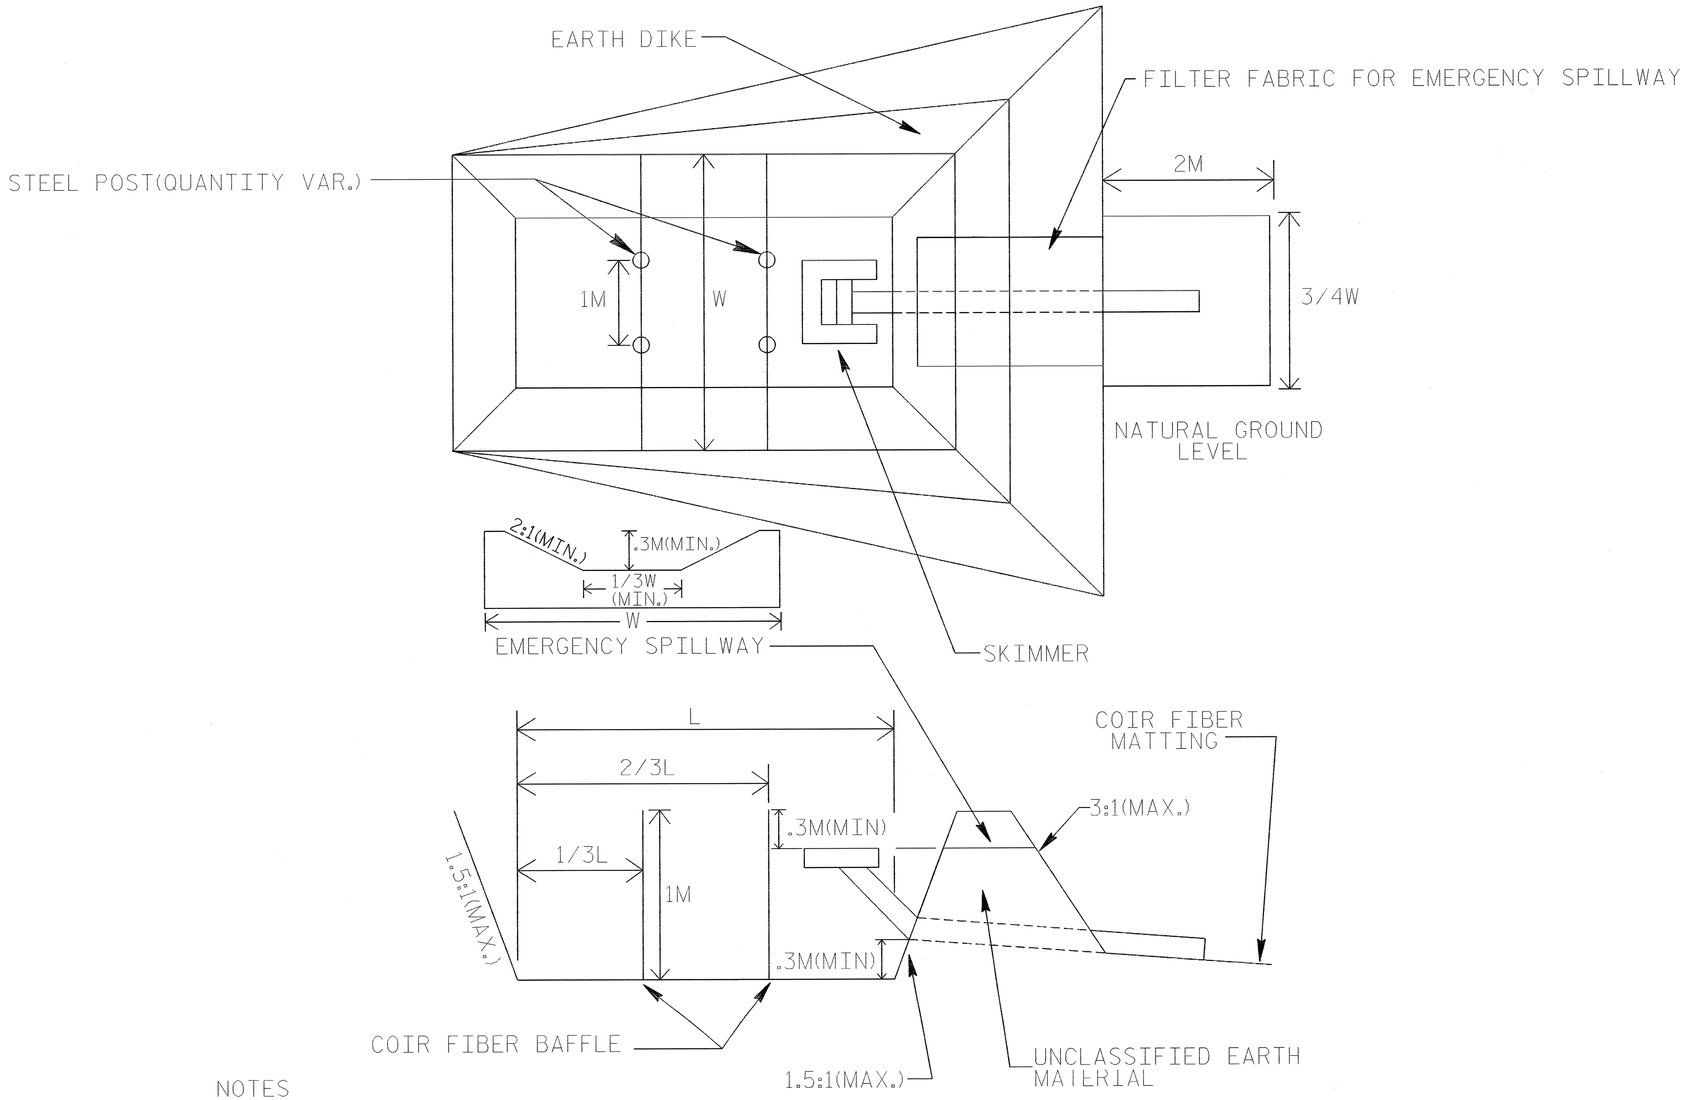

NOTES

ALL COIR FIBER SHALL BE CONSTRUCTED WITH 700 G/M_2 COIR, NORTH AMERICAN GREEN C-125BN COIR BLANKET, OR EQUIVALENT SPECIFICATIONS.

COIR FIBER BAFFLE MUST BE STAPLED INTO SIDESLOPES OF BASIN.