PROJ. REFERENCE NO.	SHEET NO.
R-2552AA&AB	PM-4

METRIC

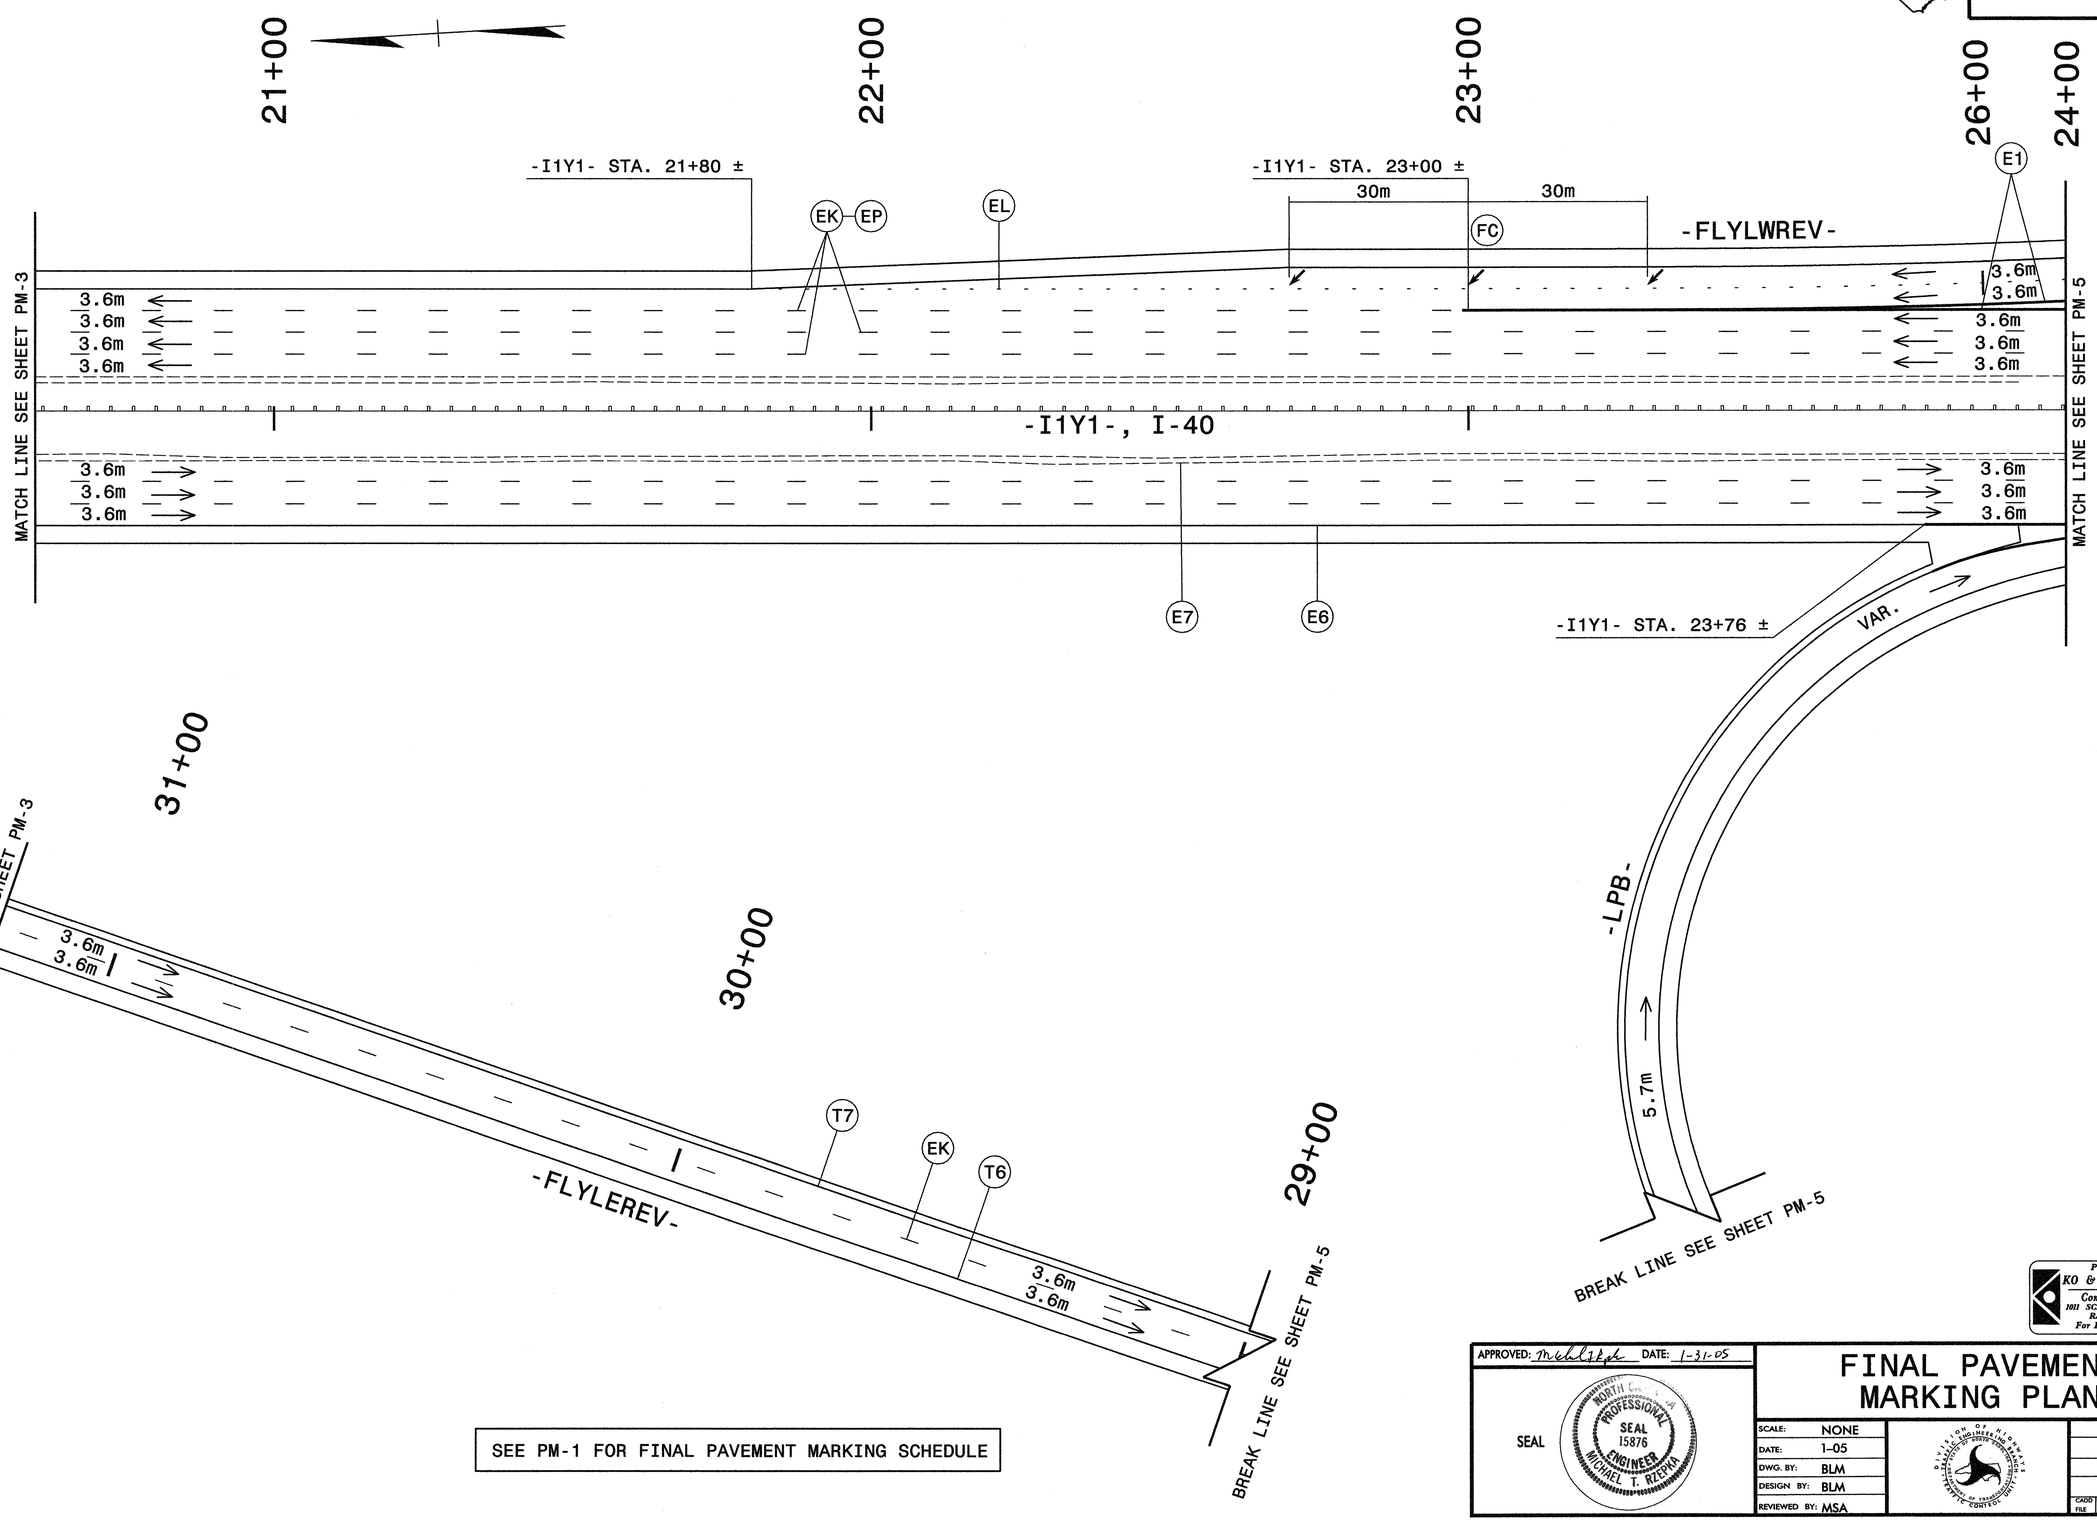

SEE PM-1 FOR FINAL PAVEMENT MARKING SCHEDULE

Plans prepared by:
KO & ASSOCIATES, P.C.
Consulting Engineers
1011 SCHAUB DR., SUITE #202
RALEIGH, N.C. 27606
For Division of Highways

APPROVED: mchlitzk DATE: 1-31-05

SEAL

NORTH CAROLINA PROFESSIONAL SEAL 15876 ENGINEER MICHAEL T. RZEPKA

FINAL PAVEMENT MARKING PLAN

SCALE:	NONE
DATE:	1-05
DWG. BY:	BLM
DESIGN BY:	BLM
REVIEWED BY:	MSA

DIVISION OF HIGHWAYS TRANSPORTATION BUILDING RALEIGH, N.C. DEPARTMENT OF TRANSPORTATION

REVISIONS

CADD FILE

$FILE$
$DATE$
$TIME$