REVISIONS

PROJECT REFERENCE NO.	SHEET NO.
R-2552AA	9-C
R/W SHEET NO.	27
ROADWAY DESIGN ENGINEER	HYDRAULICS ENGINEER
3/17/05	3/17/05

CONST. REV.

R/W REV.

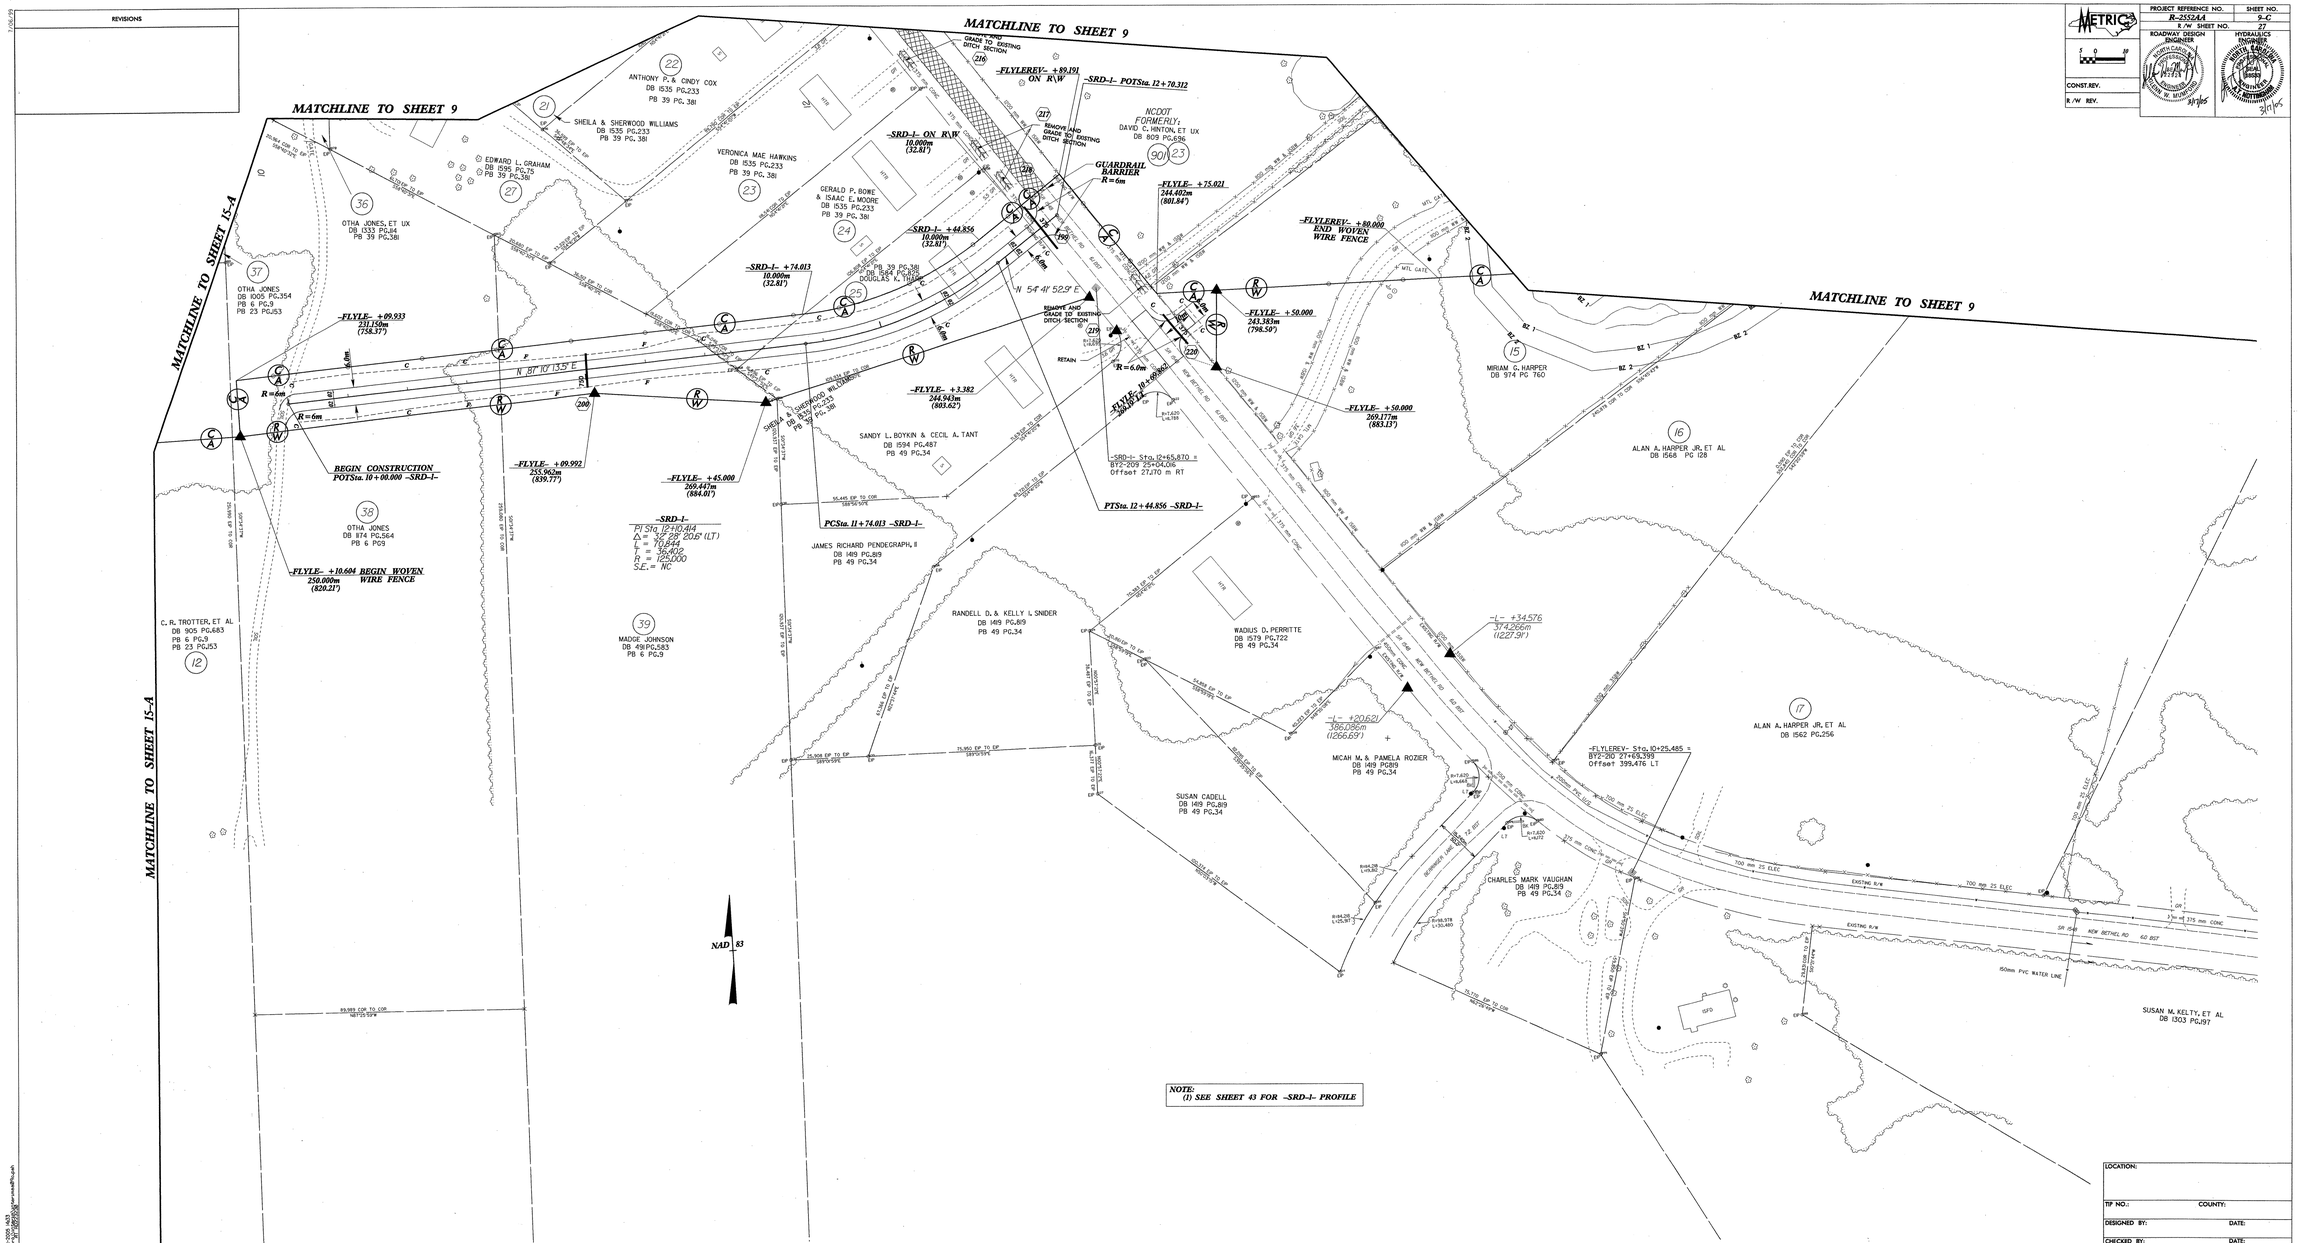

LOCATION:	
TIP NO.:	COUNTY:
DESIGNED BY:	DATE:
CHECKED BY:	DATE:

RD2323230 Thursday March 17 2005 interimsol9c.m JLTeague rd-06cccc24