REVISIONS

PROJECT REFERENCE NO.	SHEET NO.
R-2552A1	9
R/W SHEET NO.	15,27,29
ROADWAY DESIGN ENGINEER	HYDRAULICS ENGINEER

METRIC

CONST. REV.

R/W REV.

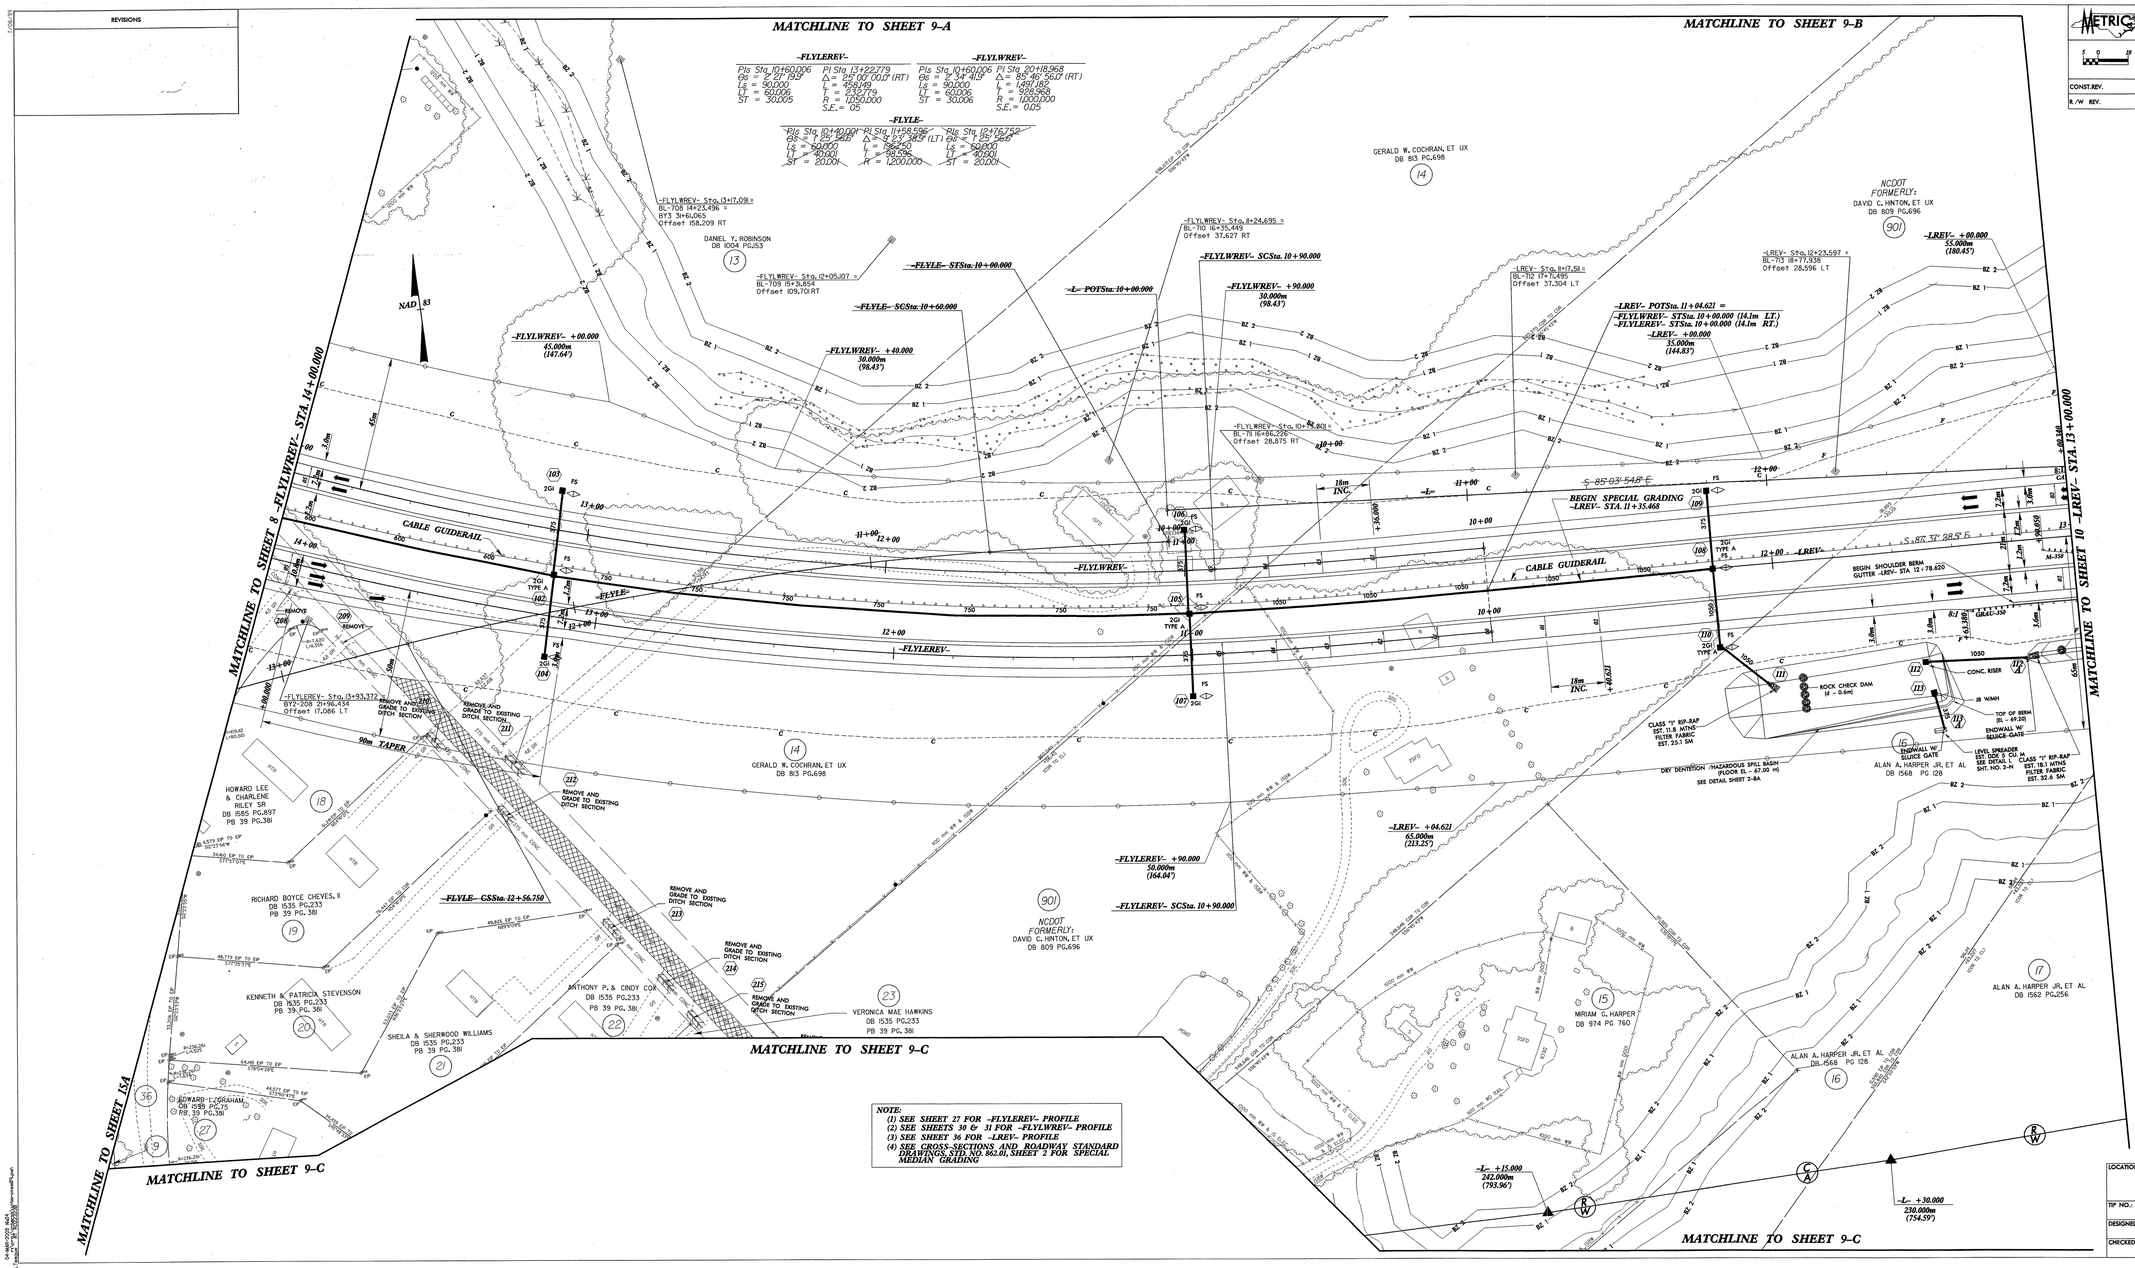

NOTE:
(1) SEE SHEET 27 FOR -FLYLEREV- PROFILE
(2) SEE SHEETS 30 & 31 FOR -FLYLWREV- PROFILE
(3) SEE SHEET 36 FOR -LREV- PROFILE
(4) SEE CROSS-SECTIONS AND ROADWAY STANDARD DRAWINGS,STD.NO. 862.01, SHEET 2 FOR SPECIAL MEDIAN GRADING

LOCATION:	
TIP NO.:	COUNTY:
DESIGNED BY:	DATE:
CHECKED BY:	DATE:

RD2223230 Friday March 04 2005 interimsafe9.in JL Teague rd-06cce24