PROJECT REFERENCE NO.	SHEET NO.
R-2552AA	8-A
R/W SHEET NO.	14,26

METRIC

5 0 10

CONST.REV.

R/W REV.

ROADWAY DESIGN ENGINEER

NORTH CAROLINA PROFESSIONAL SEAL 22924 ENGINEER GARY W. MUMFORD

3/16/05

THIS SHEET IS FOR RIGHT OF WAY ACQUISITION ONLY.

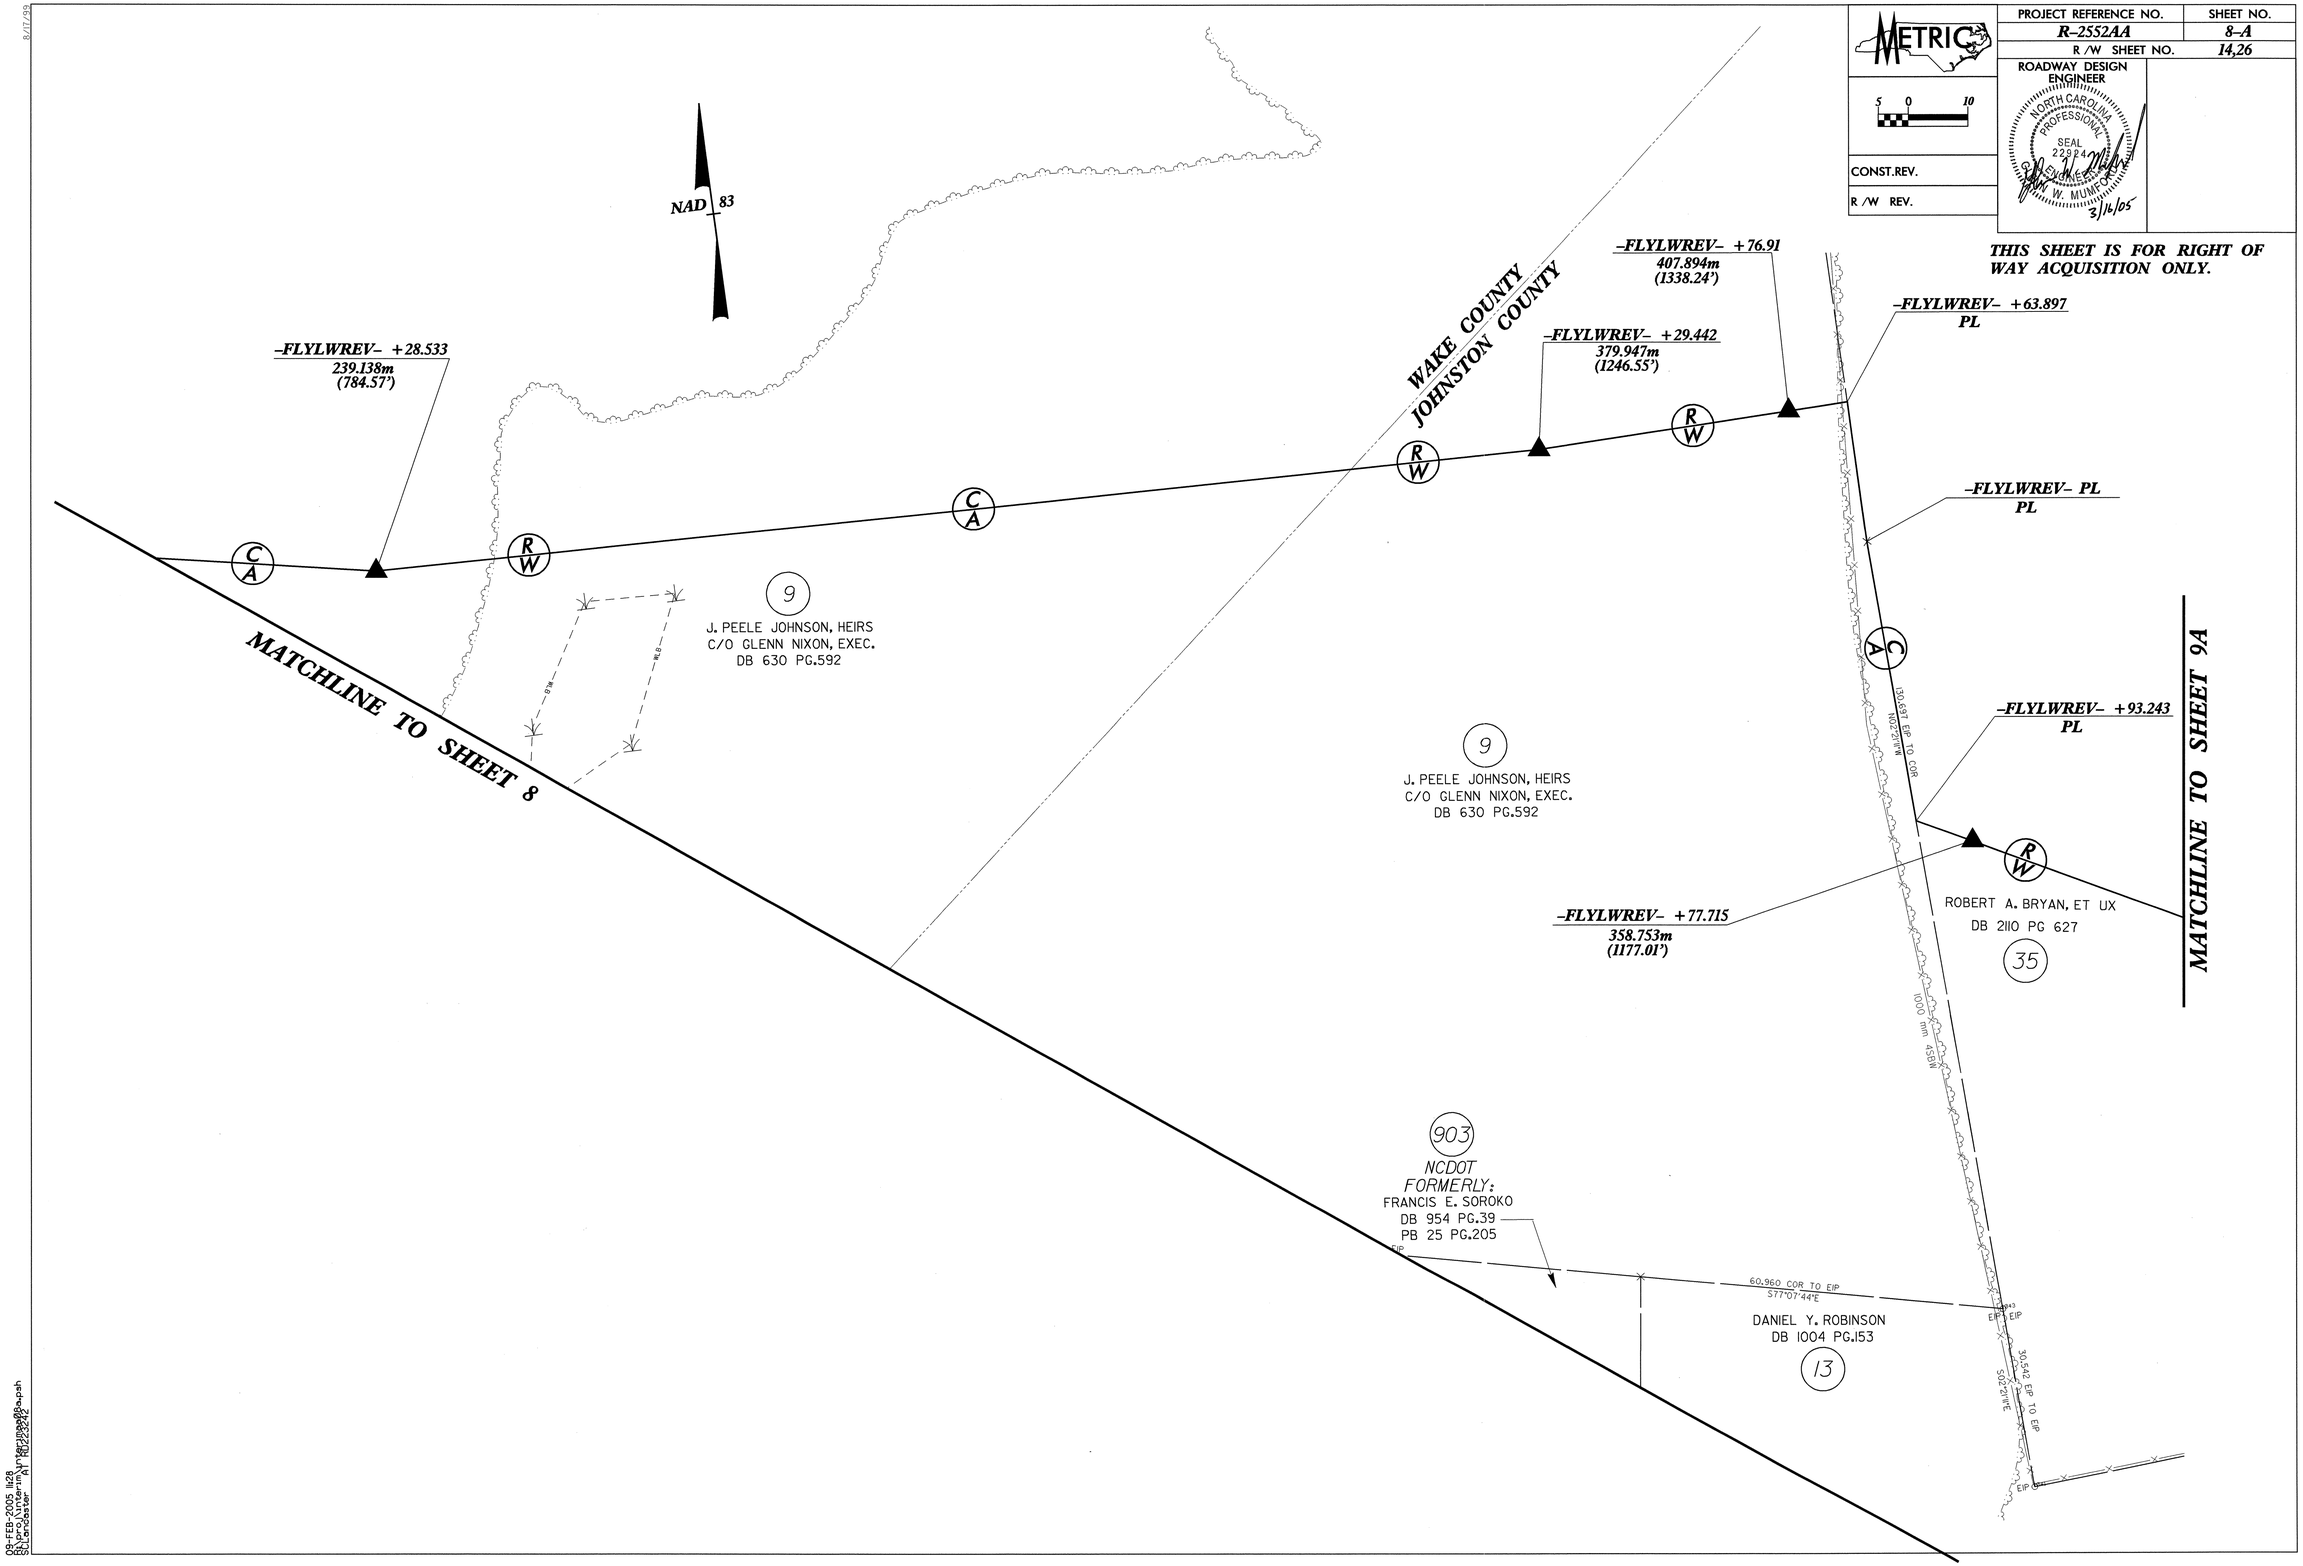

09-FEB-2005 11:28
R:\proj\interim\interimpp08a.psh
SCLandaster AT RD2232242