PROJECT REFERENCE NO.	SHEET NO.
R-2552AA	2-I
R /W SHEET NO.	

ROADWAY DESIGN ENGINEER

NORTH CAROLINA PROFESSIONAL SEAL 22612 ENGINEER JOHN W. MUMFORD

3/14/05

BRIDGE SKETCH DETAILS

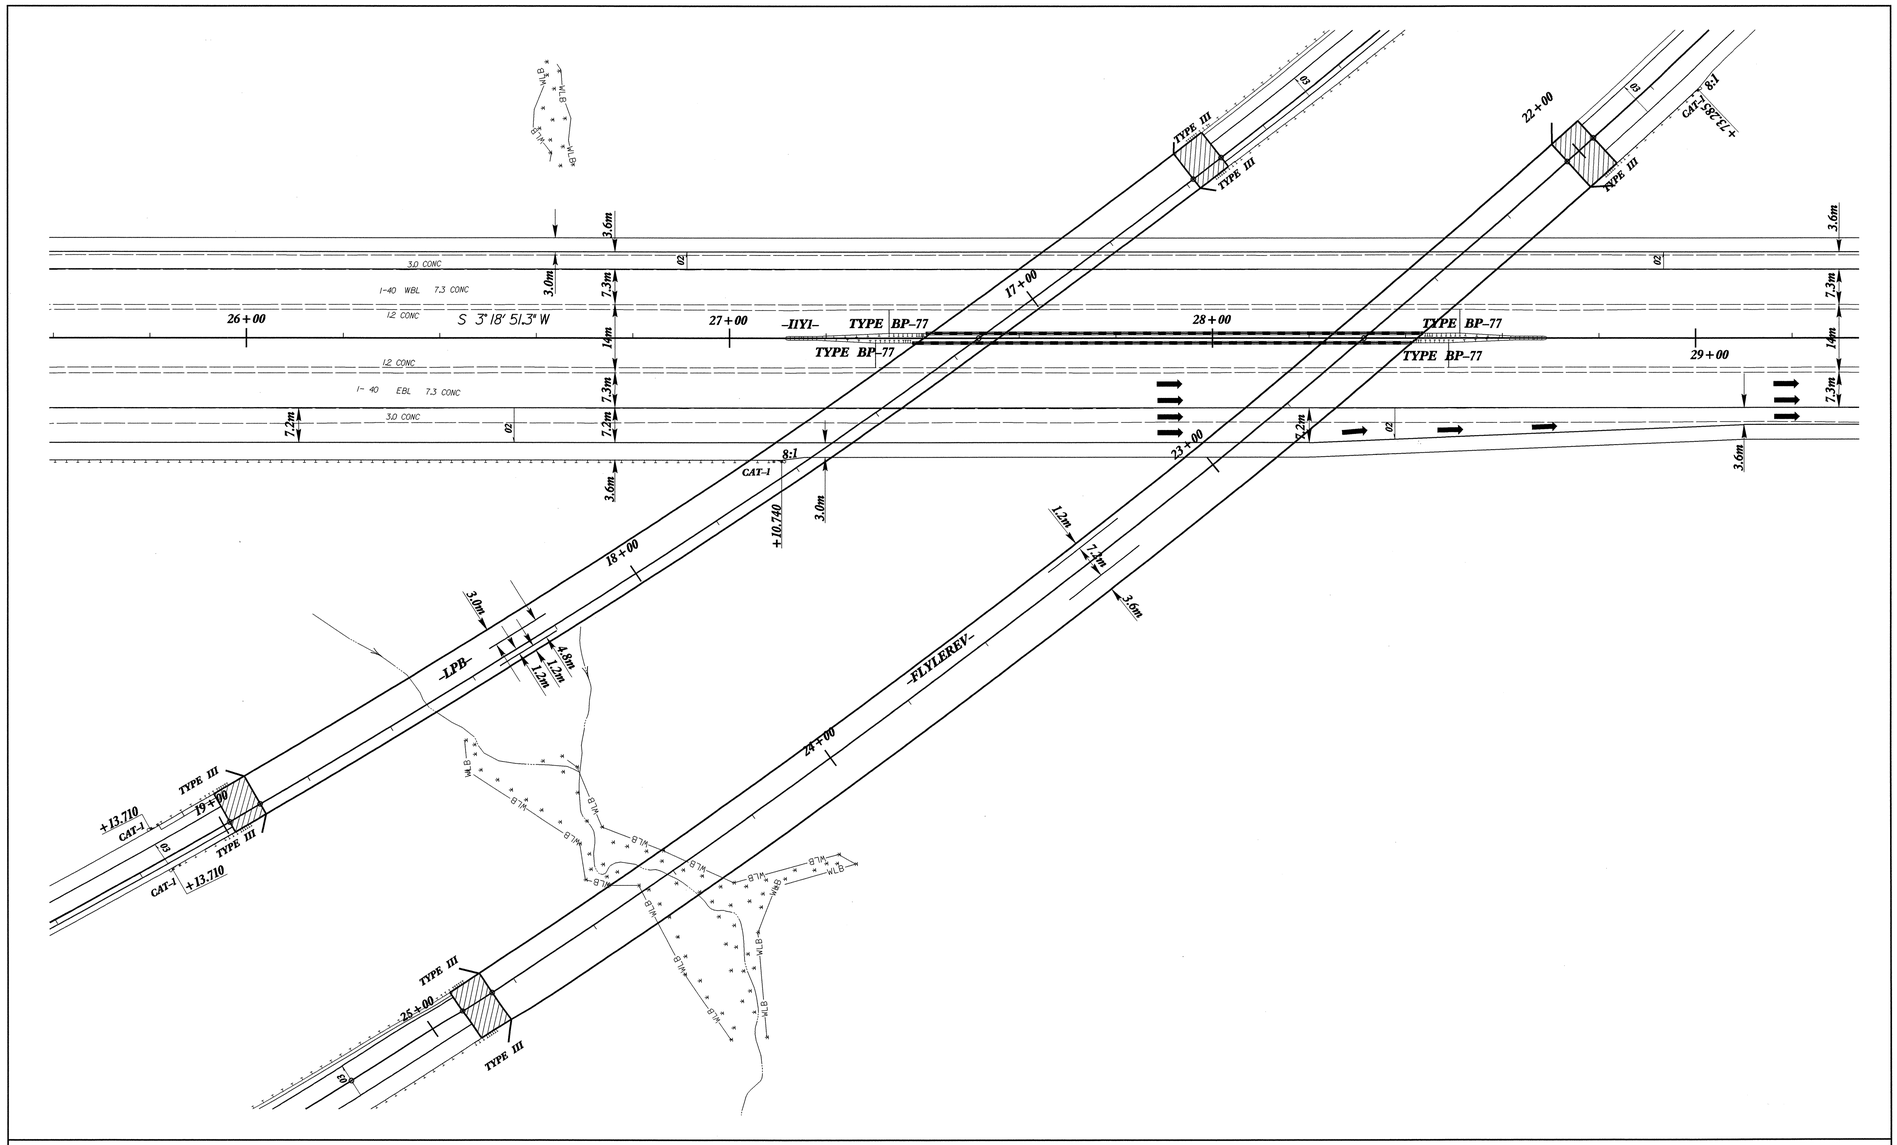

BRIDGE SKETCH SHOWING RELATIONSHIP BETWEEN -L-, -FLYLEREV- & -LPB-

SEE SHEET 7 FOR PLAN VIEW AND SEE SHEETS 21, 22, 28, 29, 33 & 34 FOR PROFILES

10-FEB-2005 12:12
BDP-Cals
8/11/03