PROJ. REFERENCE NO.	SHEET NO.
R-2552AA&AB	TCP-31

Plans prepared by:
KO & ASSOCIATES, P.C.
Consulting Engineers
1011 SCHAUB DR., SUITE #202
RALEIGH, N.C. 27606
For Division of Highways

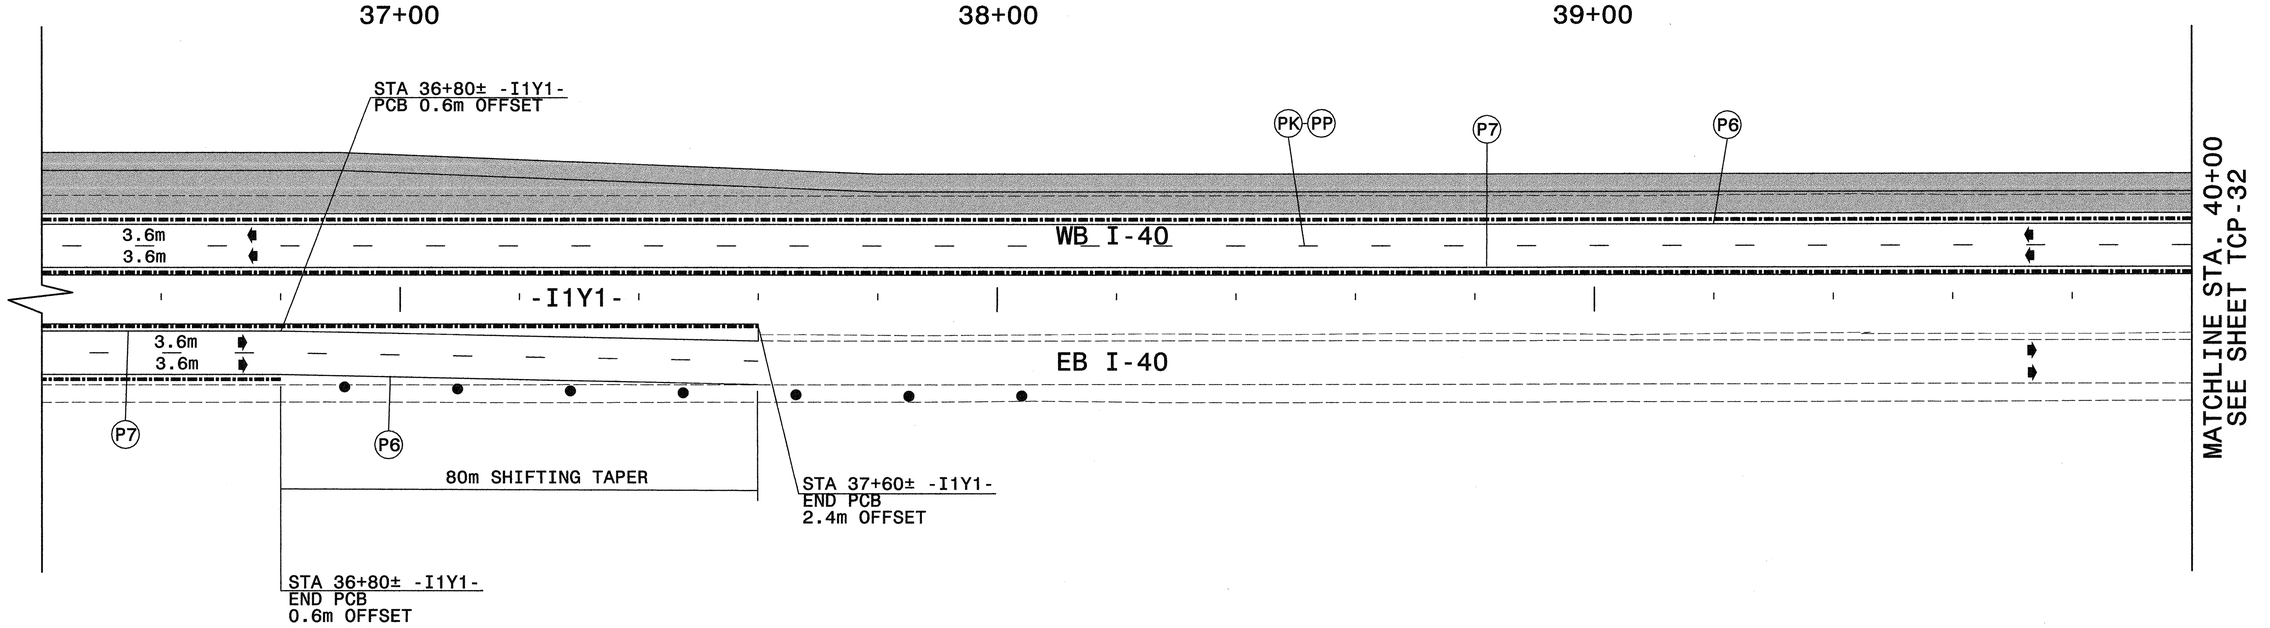

APPROVED: Michael T. Rzepka DATE: 1-31-05

SEAL

NORTH CAROLINA PROFESSIONAL SEAL 15876 ENGINEER MICHAEL T. RZEPKA

PHASE II DETAIL

SCALE:	NONE
DATE:	1-05
DWG. BY:	MTR
DESIGN BY:	MTR
REVIEWED BY:	MSA

DIVISION OF HIGHWAYS TRAFFIC ENGINEERING BRANCH TRAFFIC CONTROL UNIT

REVISIONS	
CADD FILE	

$FILE$
$DATE$
$TIME$