PROJECT REFERENCE NO.	SHEET NO.
R-2552AA	UO-7

METRIC

10 0 20

NOTE:
ALL PROPOSED UTILITY WORK SHOWN ON THIS SHEET WILL BE DONE BY OTHERS

UTILITIES BY OTHERS

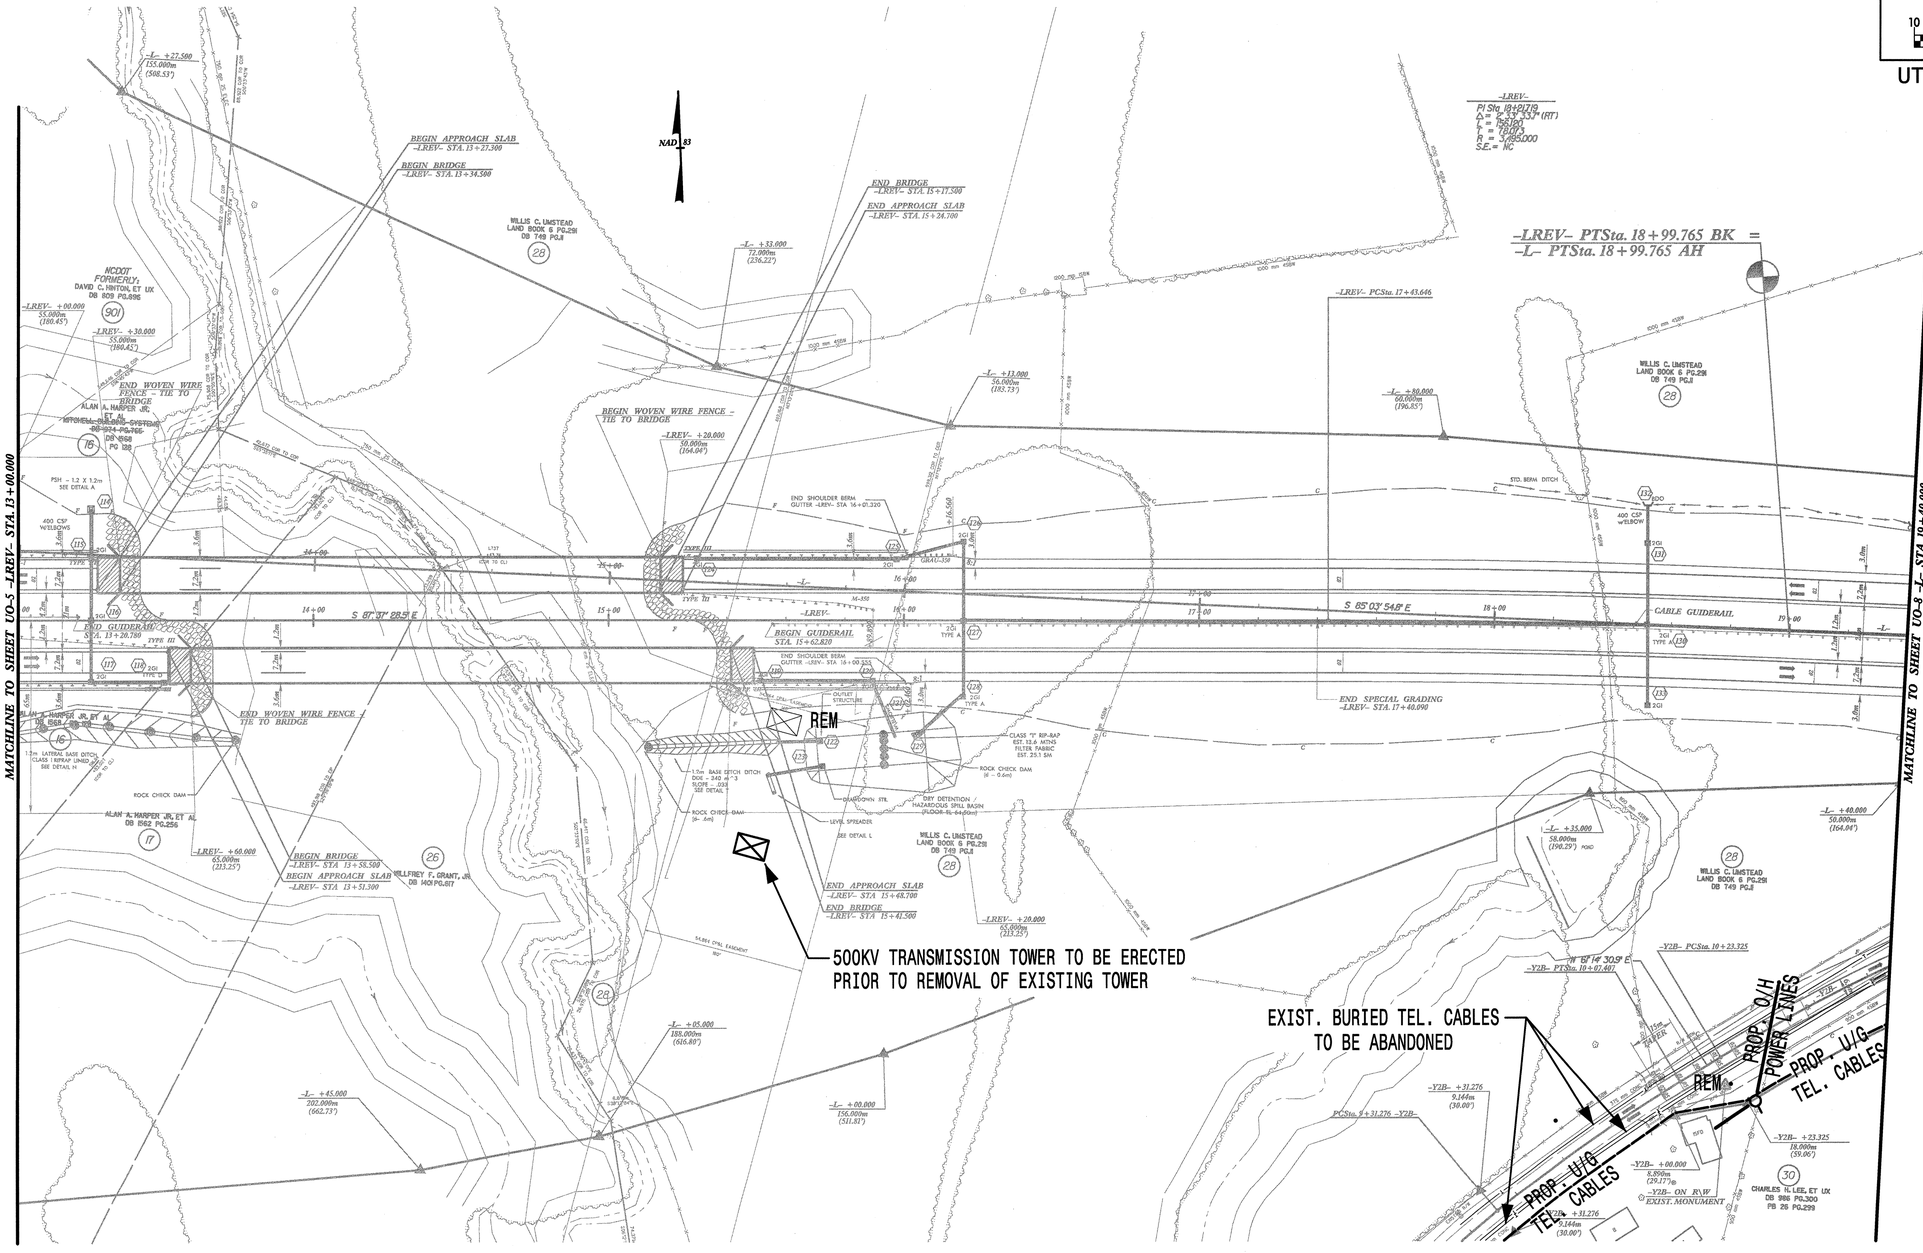

Prepared by:
EarthTech
A Tyco International Ltd. Company
701 Corporate Center Drive, Suite 475
Raleigh, NC 27607
(919) 854-6200 – (919) 854-6259(fax)

q:\7987_\r-2552aa\prc_ubs\r2552auo7.psh
02/24/2005 12:16:14 PM kmeyer