TIP PROJECT: R-2552AA

CONTRACT: C201226

STATE OF NORTH CAROLINA
DIVISION OF HIGHWAYS

UTILITIES BY OTHERS
WAKE–JOHNSTON COUNTIES

METRIC

ALL DIMENSIONS IN THESE PLANS ARE IN METERS AND/OR MILLIMETERS UNLESS OTHERWISE SHOWN

T.I.P. NO.	SHEET NO.
R–2552AA	UO–1

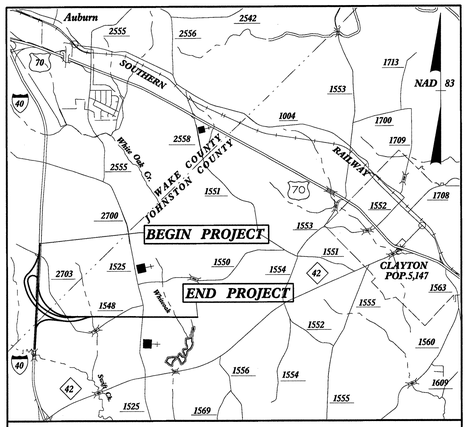

VICINITY MAP

LOCATION: US 70 CLAYTON BYPASS FROM I–40 IN WAKE COUNTY TO EAST OF SR 1525 (CORNWALLIS RD.)

TYPE OF WORK: UTILITIES RELOCATION

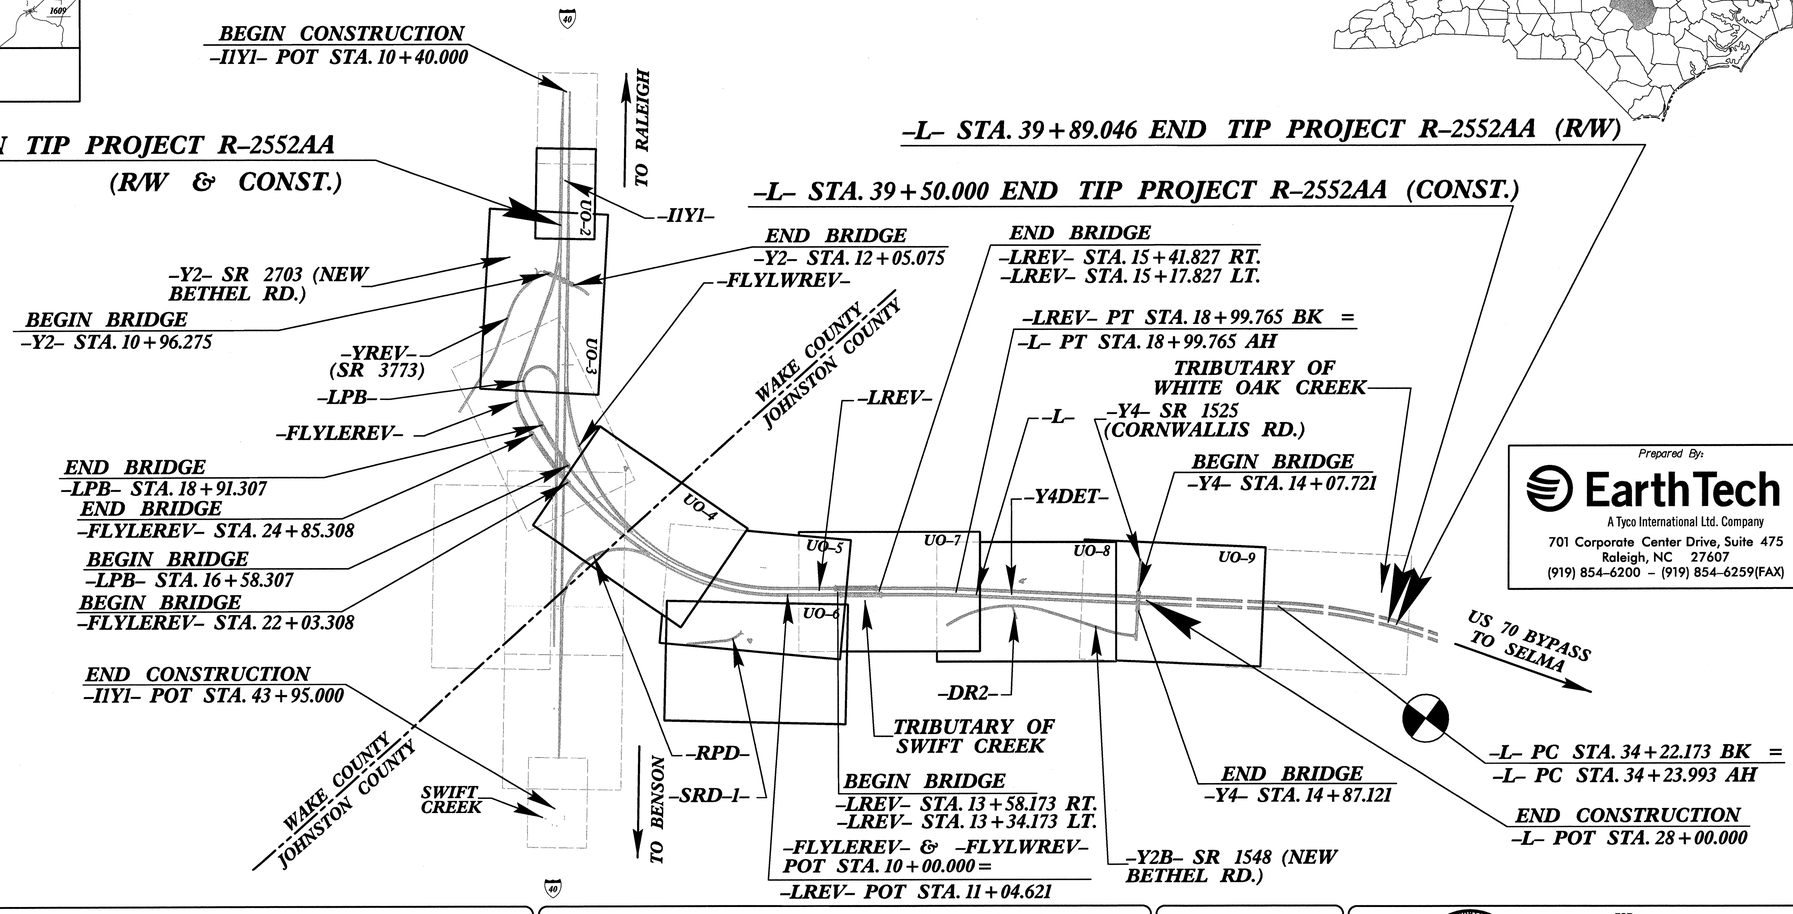

NAD 83

INDEX OF SHEETS

SHEET NO.	DESCRIPTION
UO–1	TITLE SHEET
UO–2 thru UO–9	UTILITIES BY OTHERS PLAN SHEET(S)

UTILITY OWNERS ON PROJECT

(1) PROGRESS ENERGY (DISTRIBUTION)
(2) SPRINT CAROLINA TELEPHONE & TELEGRAPH
(3) TIME WARNER TELECOMMUNICATIONS
(4) BELLSOUTH COMMUNICATIONS
(5) CARDINAL PIPELINE
(6) PROGRESS ENERGY (TRANSMISSION)

SEAL

Prepared By:
EarthTech
A Tyco International Ltd. Company
701 Corporate Center Drive, Suite 475
Raleigh, NC 27607
(919) 854–6200 – (919) 854–6259(FAX)

FOR:
DIVISION OF HIGHWAYS
PROJECT SERVICES
UTILITY SECTION

1591 MAIL SERVICES CENTER
RALEIGH NC 27699–1591
PHONE (919) 250–4128
FAX (919) 250–4119

Roger Worthington, P.E.	UTILITIES SECTION ENGINEER
R.B. Wilkins, P.E.	UTILITIES SQUAD LEADER PROJECT ENGINEER
Earth Tech	UTILITIES PROJECT DESIGNER

D:\7987\NR-2552AA\proj\uo\R2552AAuo1.tsh
02/08/2005 03:05:44 PM