PROJECT REFERENCE NO.	SHEET NO.
R-2552AB	2-CC

METRIC

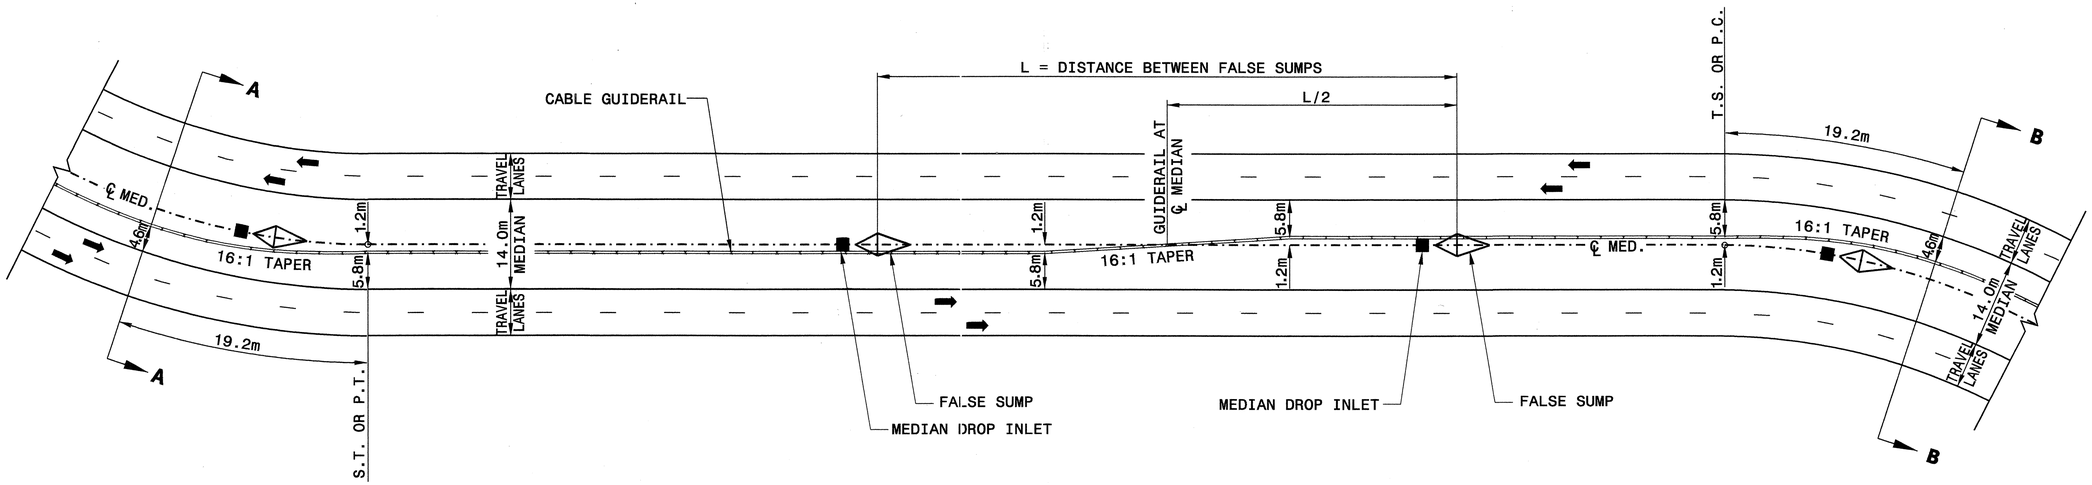

PLAN VIEW

14.0m MEDIAN GUIDERAIL TRANSITIONS WITH SUPERELEVATION AND/OR FALSE SUMPS

GENERAL NOTES:
1. REFER TO DETAIL 865D01 IN LIEU OF 2002 STANDARD 865.01 FOR INSTALLATION OF CABLE GUIDERAIL.
2. FALSE SUMP DETAIL IS APPLICABLE TO ALL MEDIAN WIDTHS.
3. DO NOT TRANSITION GUIDERAIL FOR SUPERELEVATION WHEN THE RATE IS 2 PERCENT OR LESS.
4. DO NOT INSTALL GUIDERAIL ON SLOPES STEEPER THAN 6:1.

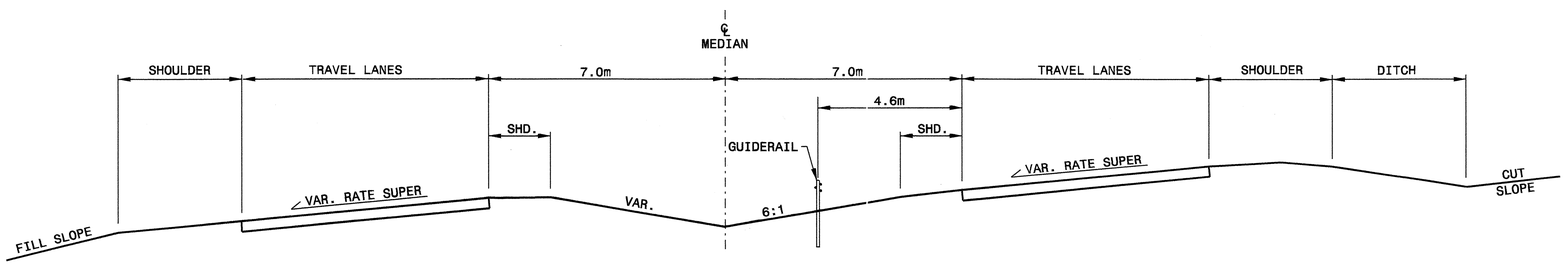

SECTION A-A

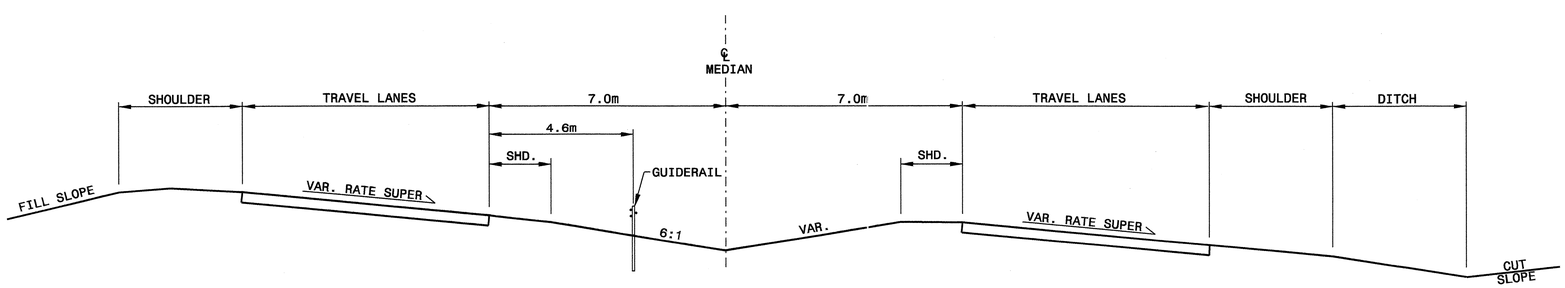

SECTION B-B

NORTH CAROLINA PROFESSIONAL SEAL 022966 ENGINEER JOHN S. HOWERTON
3/18/05

DESIGN SERVICES UNIT
STANDARDS AND SPECIAL DESIGN
Office 919-250-4128 FAX 919-250-4119

DETAIL OF 14.0m MEDIAN GUIDERAIL TRANSITIONS WITH SUPERELEVATION AND/OR FALSE SUMPS

ORIGINAL BY: E.E. WARD DATE: 2-12-04
MODIFIED BY: DATE:
CHECKED BY: C.B. Perry DATE: 4-12-04
FILE SPEC.: /usr/std/02stdstddetails/english/865D01/guiderailtransition.dgn

08-APR-2004 11:15
W:\Special Details\engineerwordstds\02'Stds to Special Details\english\865D01\guiderailtransition.dgn
.engineerwordrd AT D-2.212260