PROJECT REFERENCE NO.	SHEET NO.
R-2552AA	49

5 0 5 10

METRIC
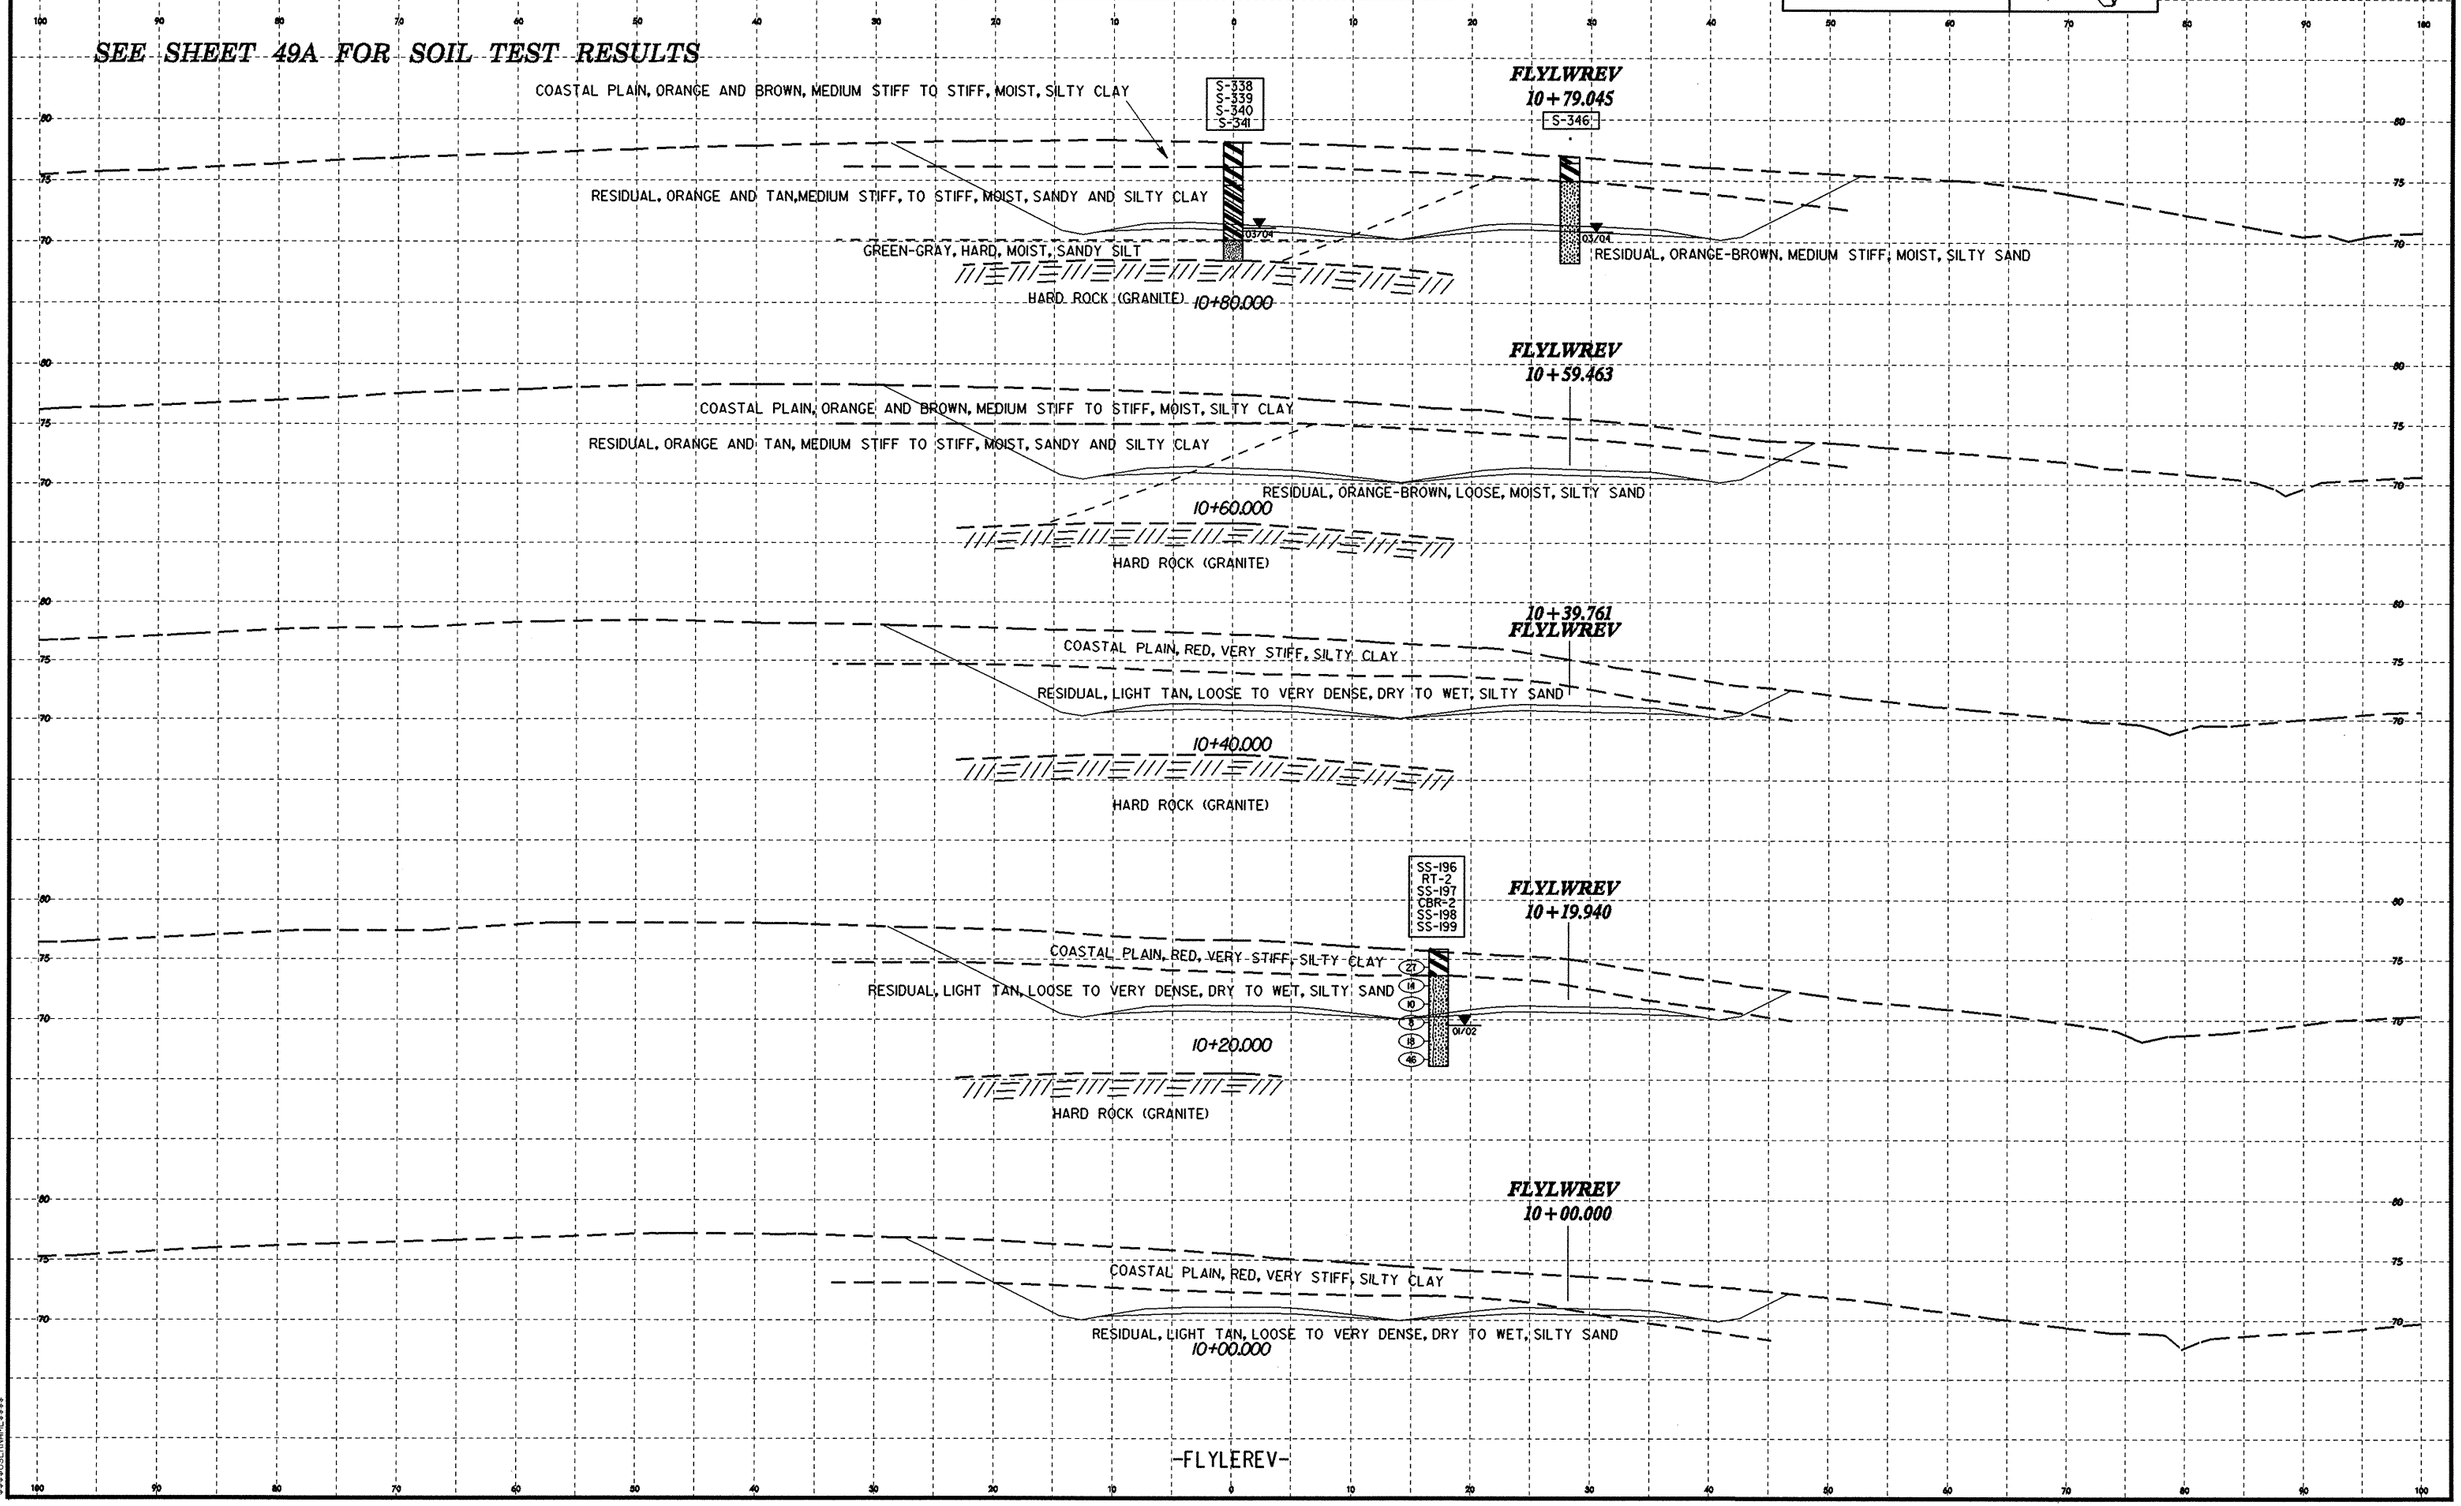
SEE SHEET 49A FOR SOIL TEST RESULTS