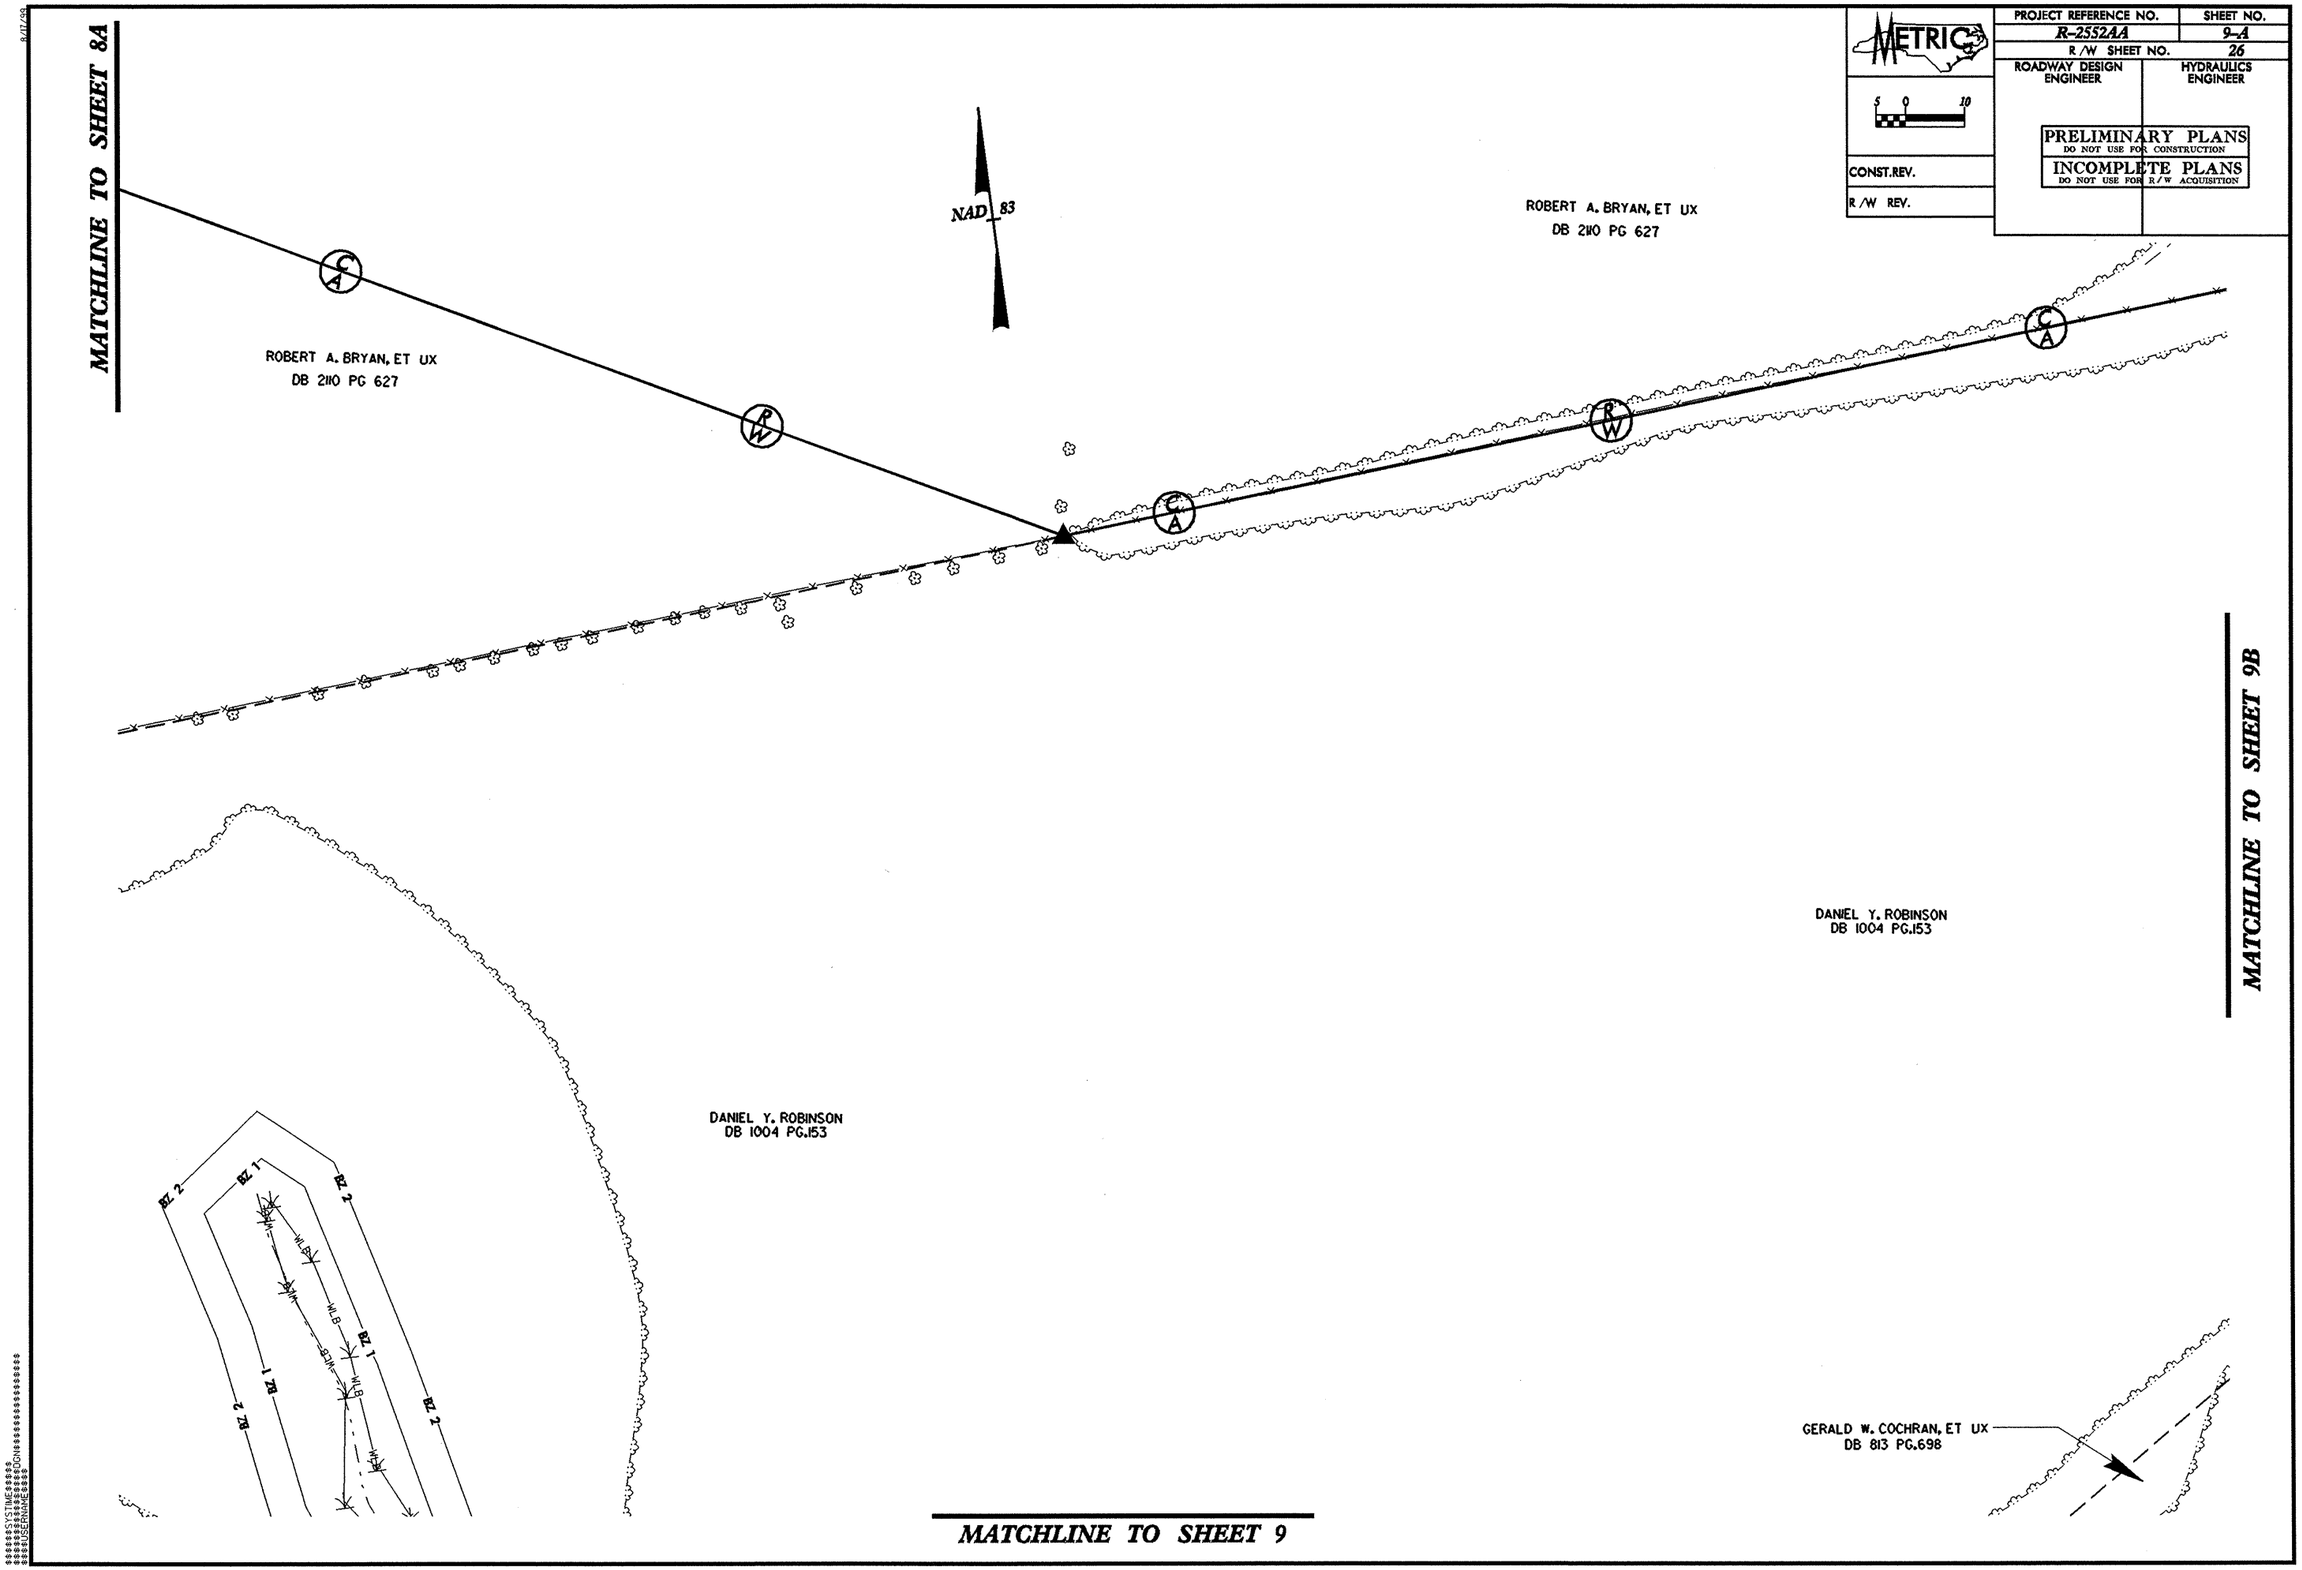

MATCHLINE TO SHEET 8A
METRIC
PROJECT REFERENCE NO.
R-2552AA
SHEET NO.
9-A
R/W SHEET NO.
26
ROADWAY DESIGN ENGINEER
HYDRAULICS ENGINEER
PRELIMINARY PLANS
DO NOT USE FOR CONSTRUCTION
INCOMPLETE PLANS
DO NOT USE FOR R/W ACQUISITION
CONST.REV.
R/W REV.
NAD 83
ROBERT A. BRYAN, ET UX
DB 2110 PG 627
ROBERT A. BRYAN, ET UX
DB 2110 PG 627
DANIEL Y. ROBINSON
DB 1004 PG.153
DANIEL Y. ROBINSON
DB 1004 PG.153
GERALD W. COCHRAN, ET UX
DB 813 PG.698
MATCHLINE TO SHEET 9B
MATCHLINE TO SHEET 9
BZ 1
BZ 2
WLB