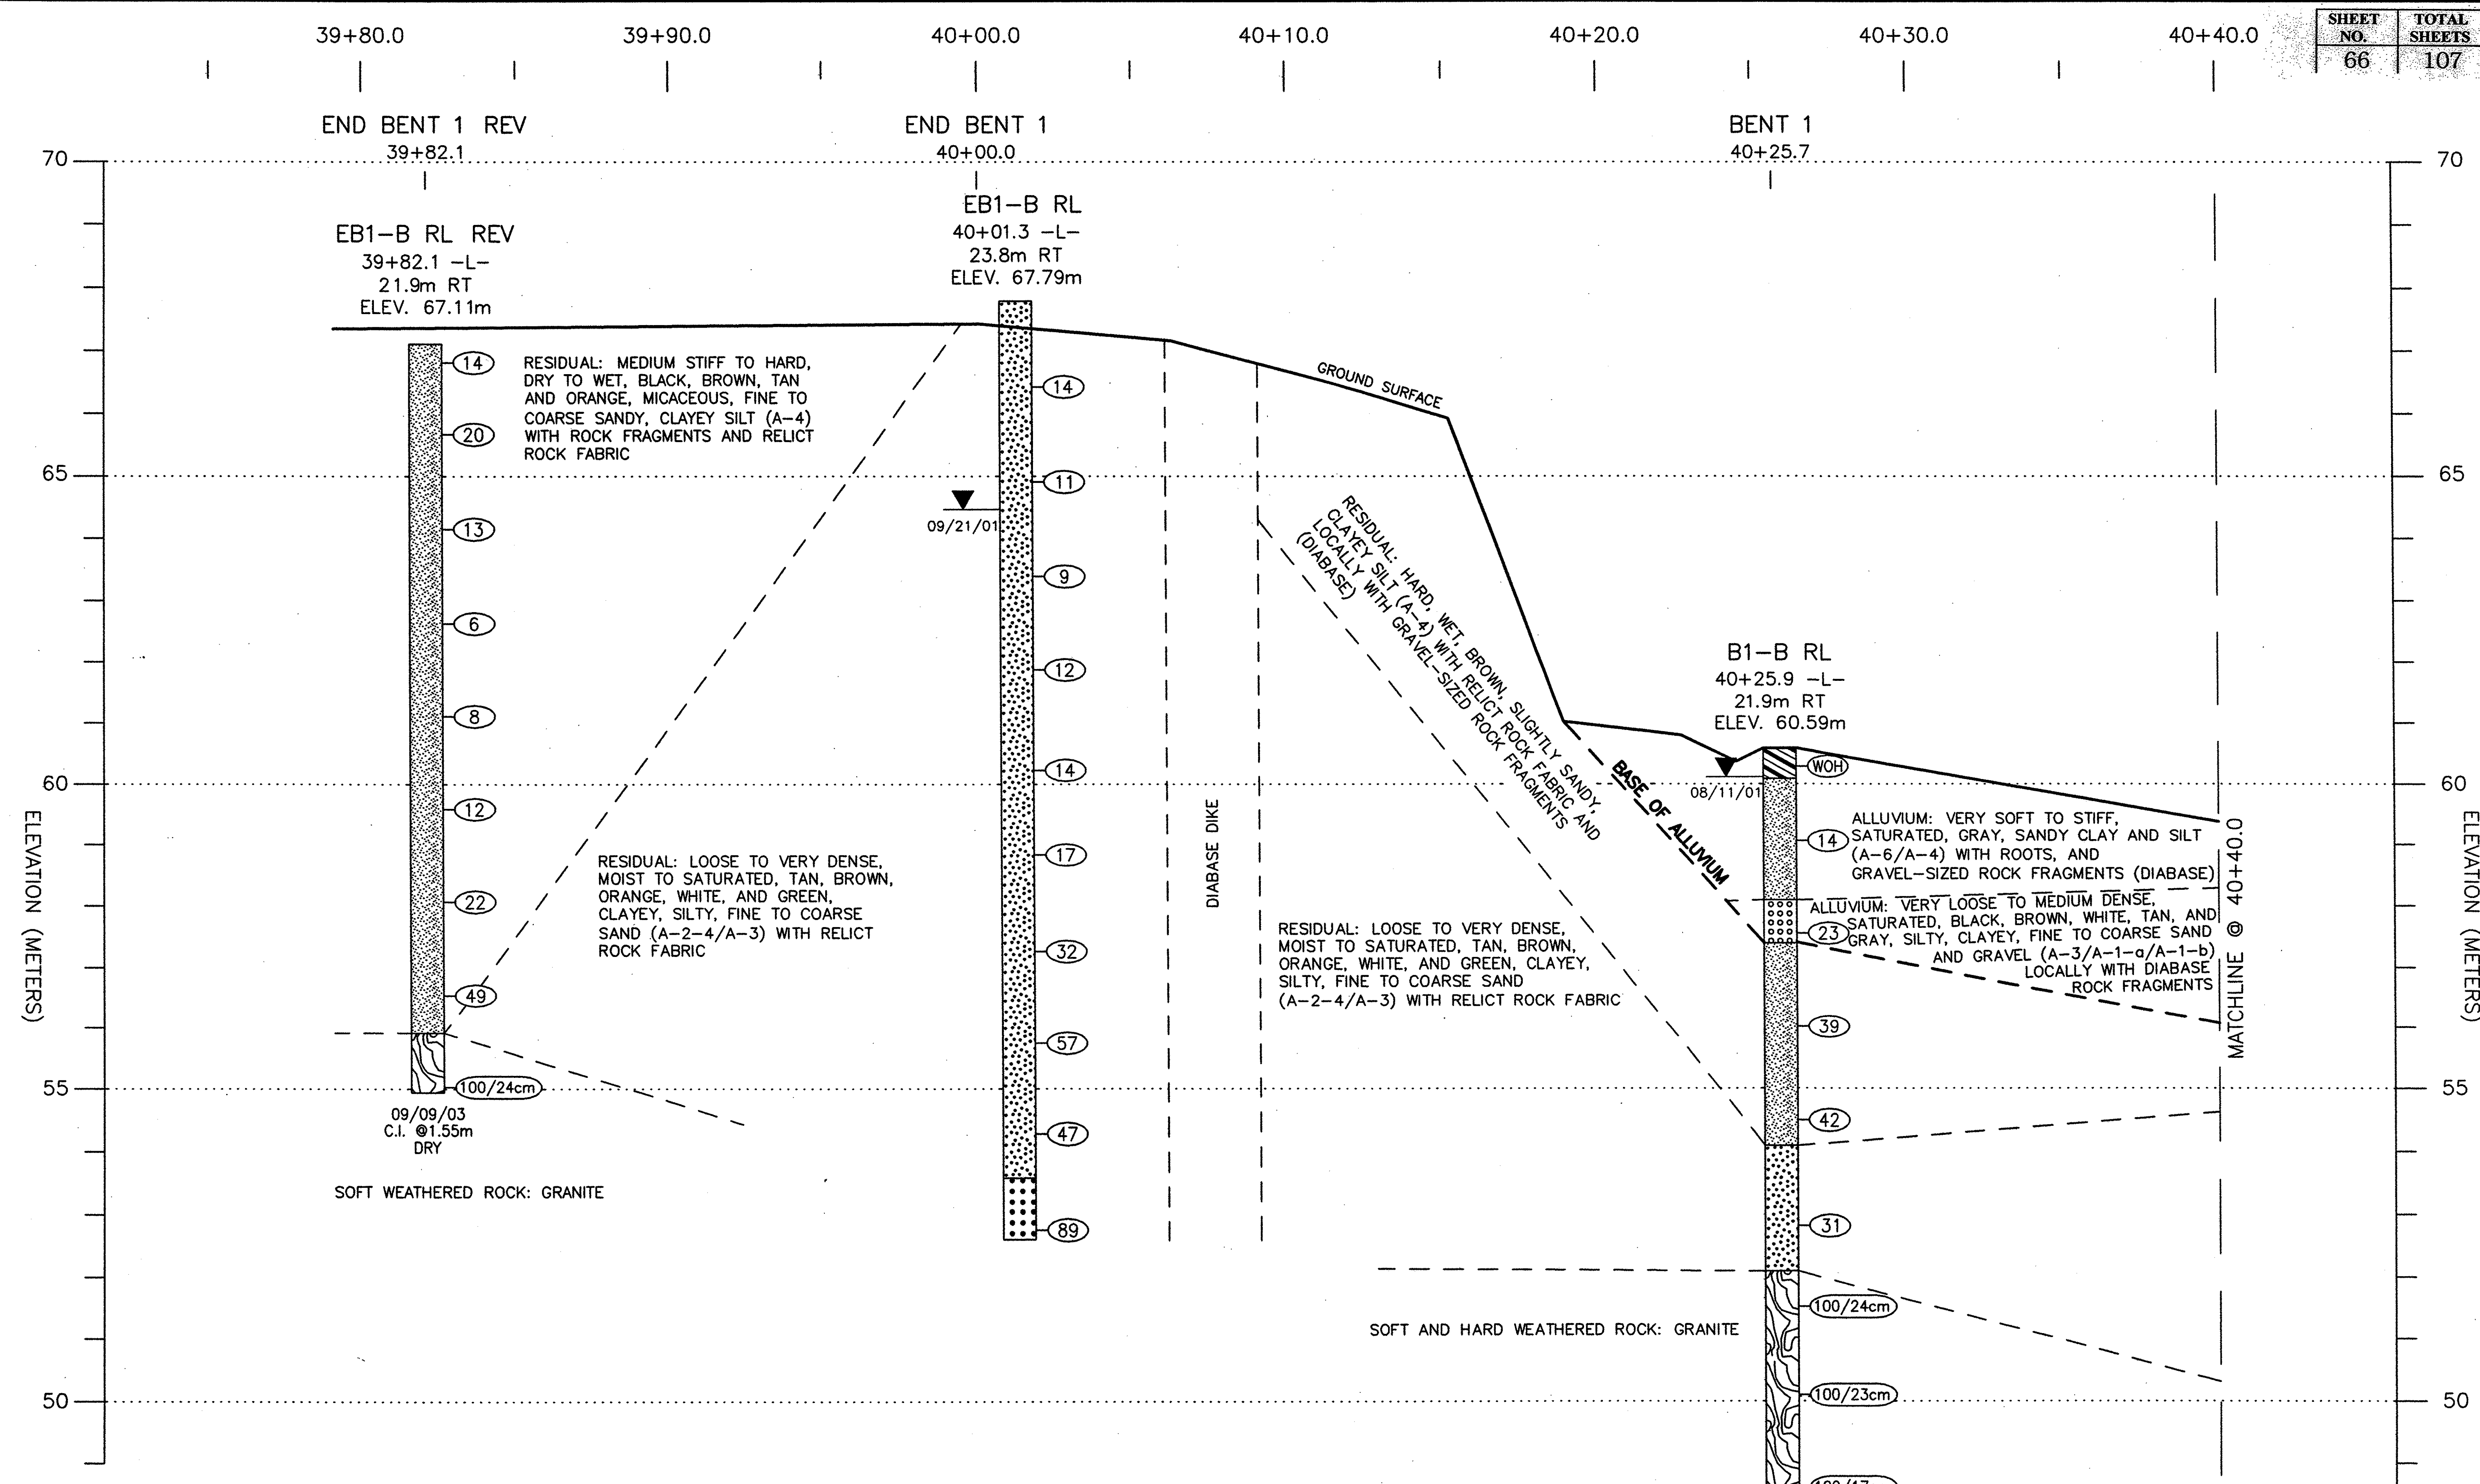

PROFILE 21.5m RIGHT OF -L-
SITE 1: DUAL STRUCTURES ON CLAYTON BYPASS (-L-) OVER
WHITE OAK CREEK (AUSTIN POND)
NCDOT PROJECT No. 8.T311002 (R-2552AB)
F.A. PROJECT No. NHF-60-1(9)
JOHNSTON COUNTY, NORTH CAROLINA

MACTEC ENGINEERING & CONSULTING, INC.
RALEIGH, NORTH CAROLINA

REVISIONS	DRAWN: R.R.	DATE: 09/15/03
10/06/03	DFT CHECK: M.B.L.	JOB: 6468-03-0376
	GEOL CHECK: W.B.D.	DWG: 29

0 2 4 8
HORIZONTAL SCALE (METERS)
1:200