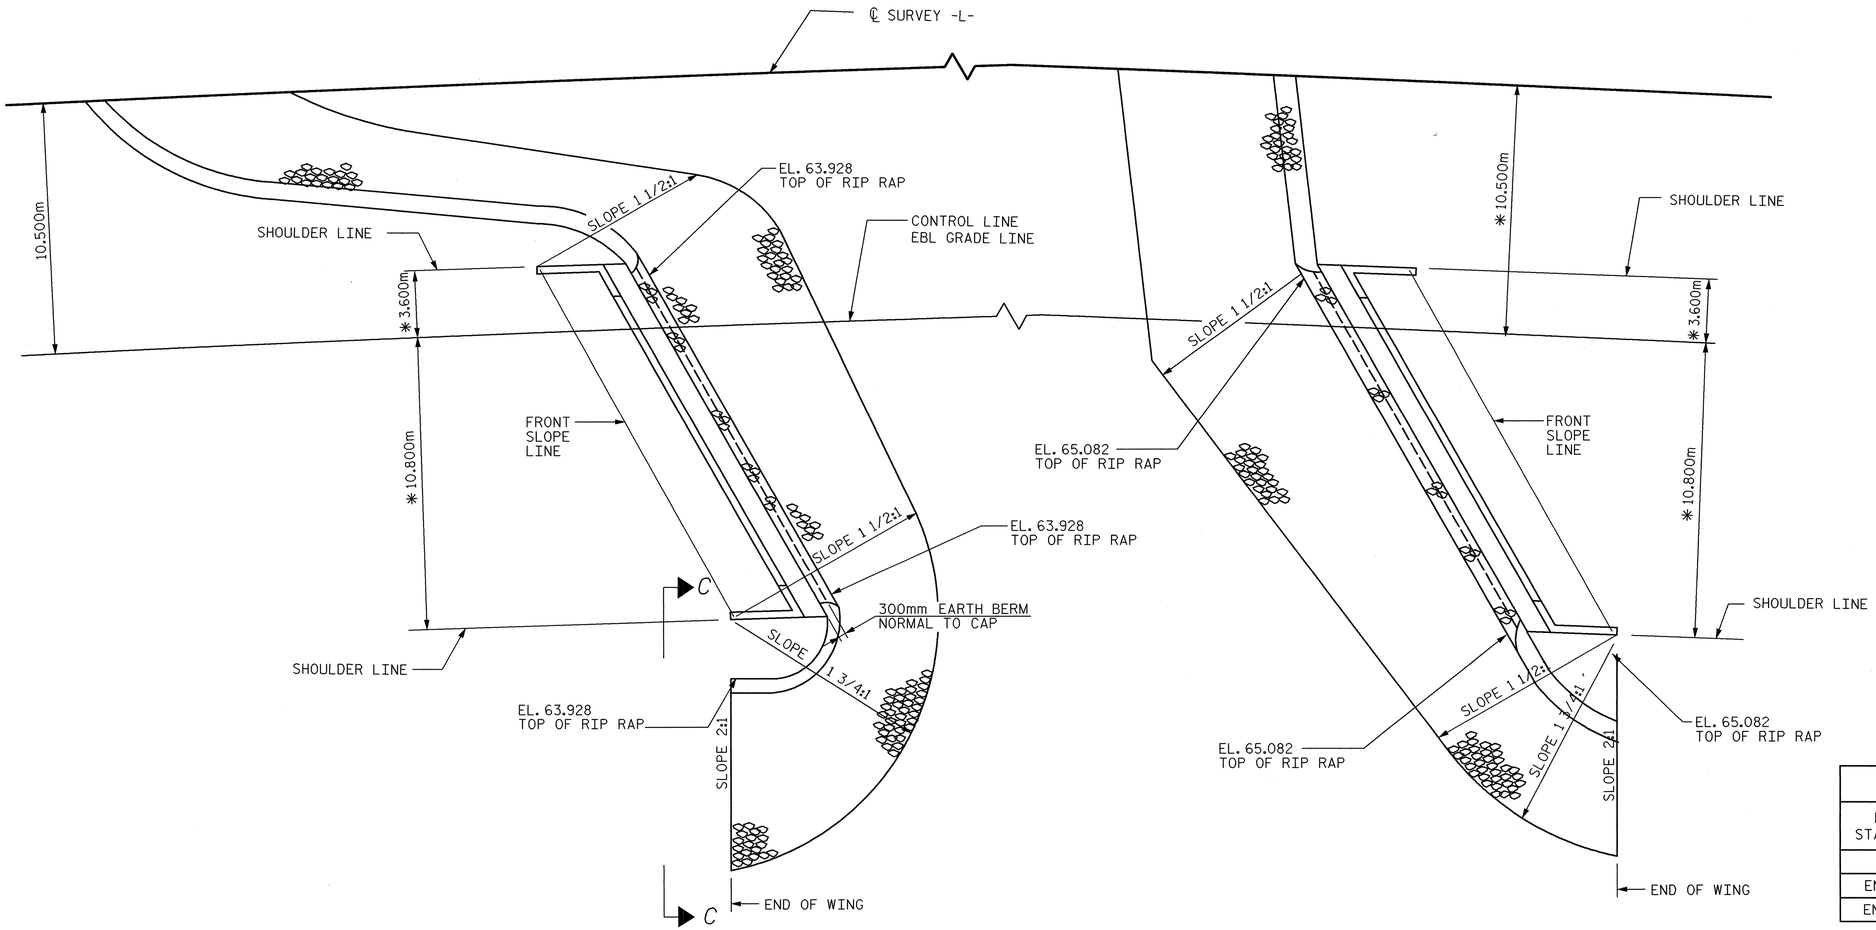

✳RADIAL DIMENSION

@ END BENT #1

@ END BENT #2

ESTIMATED QUANTITIES		
BRIDGE @ STA. 40+96.000	PLAIN RIP RAP CLASS II	FILTER FABRIC FOR DRAINAGE
	METERIC TONS	SQUARE METERS
END BENT #1	110.0	112.0
END BENT #2	170.0	174.0

BERM RIP RAPPED

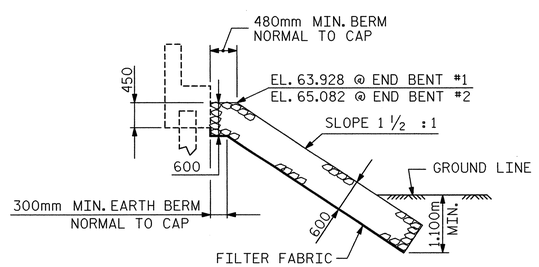

℄ SECTION
BERM RIP RAPPED

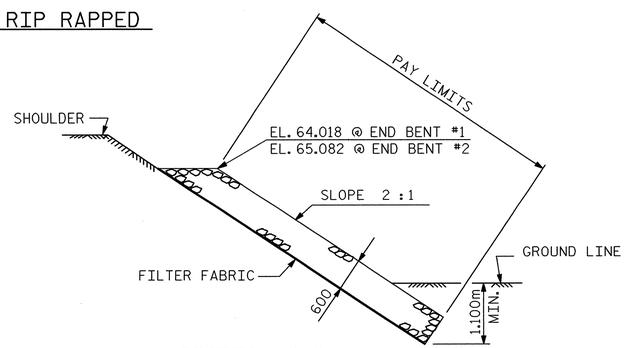

SECTION C-C

PROJECT NO. R-2552AB

JOHNSTON COUNTY

STATION: 40+96.000 -L- P.O.C.

TRANSYSTEMS CORPORATION
75 Beattie Place, Suite 400
Greenville, SC 29601 (864) 234-0866

NORTH CAROLINA PROFESSIONAL SEAL 16335 ENGINEER DAVID B. HOFF
3-28-05

STATE OF NORTH CAROLINA
DEPARTMENT OF TRANSPORTATION
RALEIGH

RIP RAP DETAILS (RIGHT LANE)

REVISIONS						SHEET NO.
NO.	BY:	DATE:	NO.	BY:	DATE:	5-391
1			3			TOTAL SHEETS
2			4			429

DWG. NO.	TOTAL
60	64

DRAWN BY : J. B. GEILE DATE : 12/01
CHECKED BY : D. B. HOFF DATE : 12/01

g:\DV04\0125\Bridge\Site1\Right (EBL)\Final\Riprapright(tbl).dgn
3/28/2005
3:29:10 PM