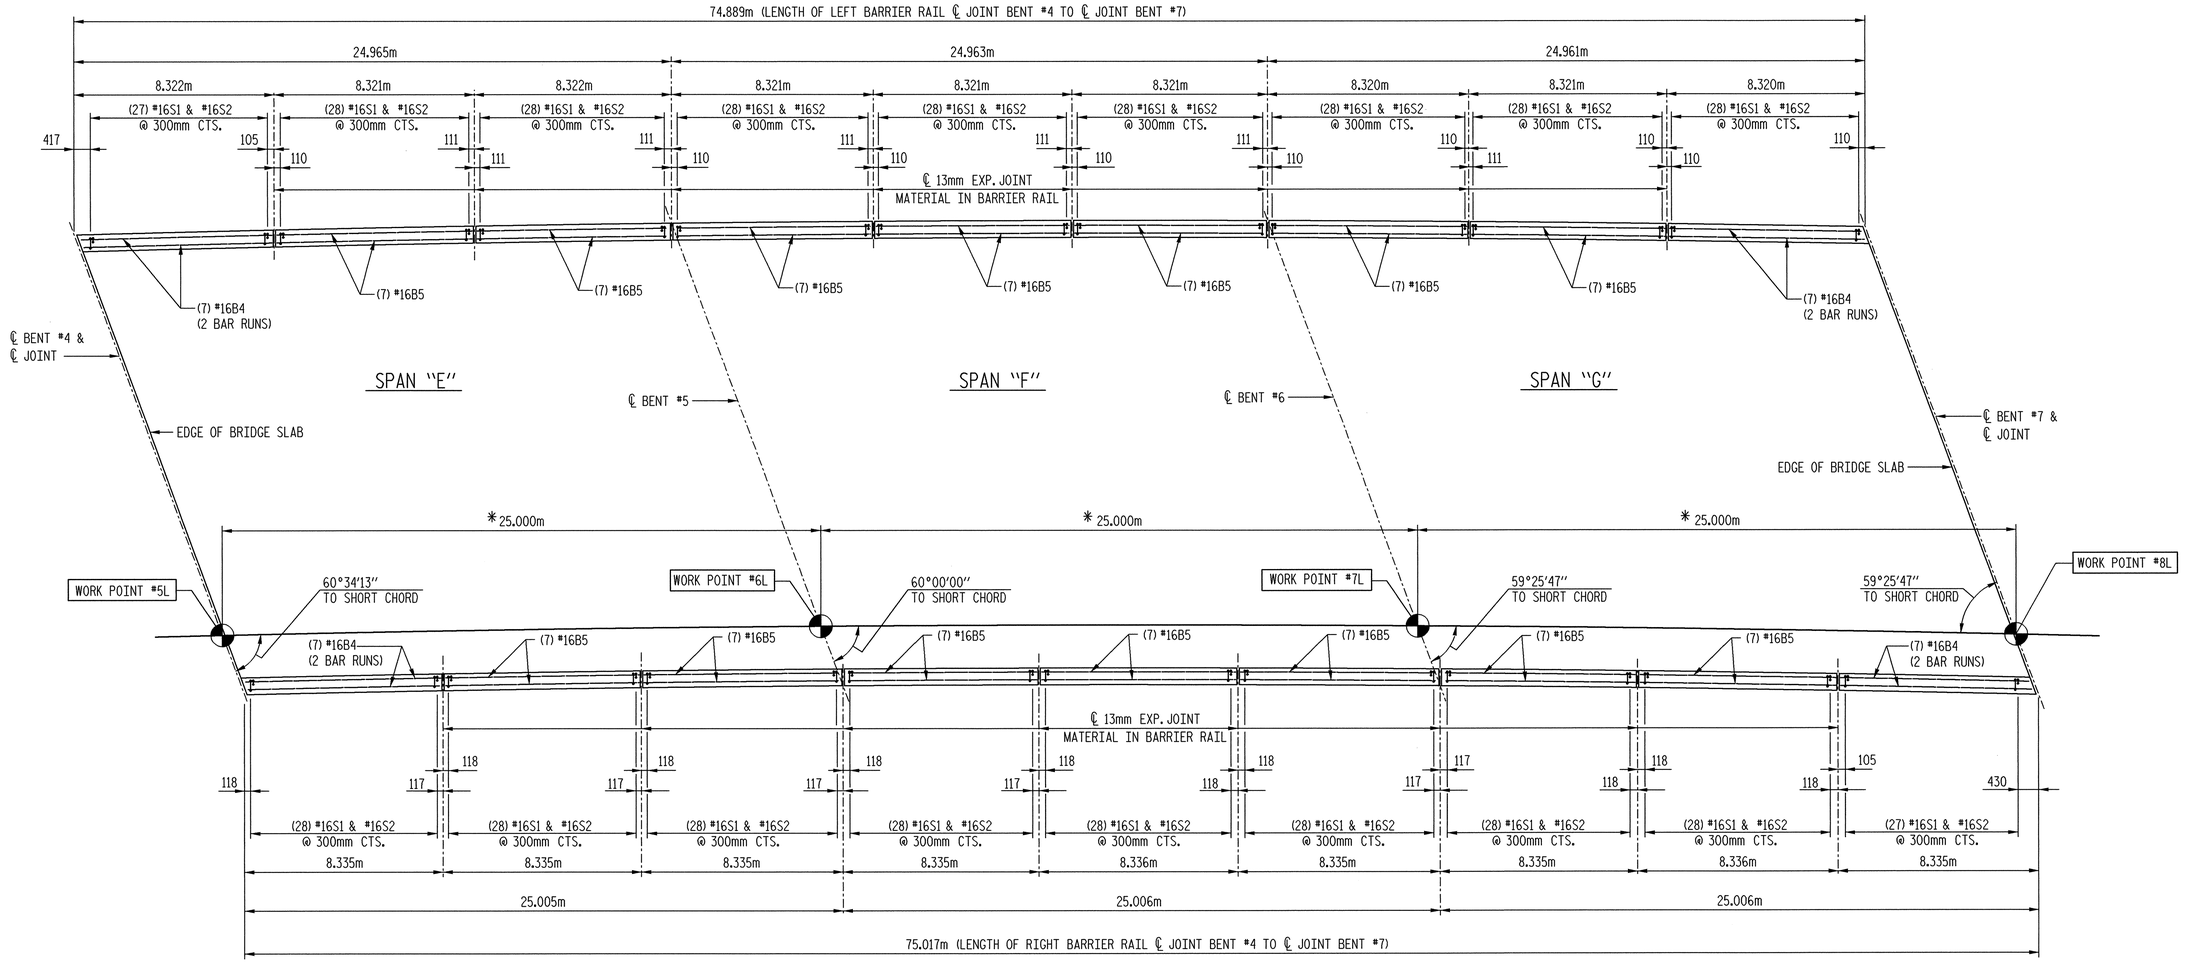

PLAN OF BARRIER RAIL

* DIMENSIONS ALONG SHORT CHORD

PROJECT NO. R-2552AB

JOHNSTON COUNTY

STATION: 40+80.000 -L- P.O.C.

SHEET 3 OF 6

TRANSYSTEMS CORPORATION
75 Beattie Place, Suite 400
Greenville, SC 29601 (864) 234-0866

NORTH CAROLINA PROFESSIONAL SEAL 16335 ENGINEER DAVID B. HOFF

3705

STATE OF NORTH CAROLINA
DEPARTMENT OF TRANSPORTATION
RALEIGH

SUPERSTRUCTURE
CONCRETE BARRIER RAIL
(WP #5 THRU WP #8)
(LEFT LANE)

REVISIONS						SHEET NO.
NO.	BY:	DATE:	NO.	BY:	DATE:	S-287
1			3			TOTAL SHEETS
2			4			429

DWG. NO.	TOTAL
28	68

DRAWN BY : M. L. MARLEY DATE : 11/01
CHECKED BY : D. B. HOFF DATE : 1/02