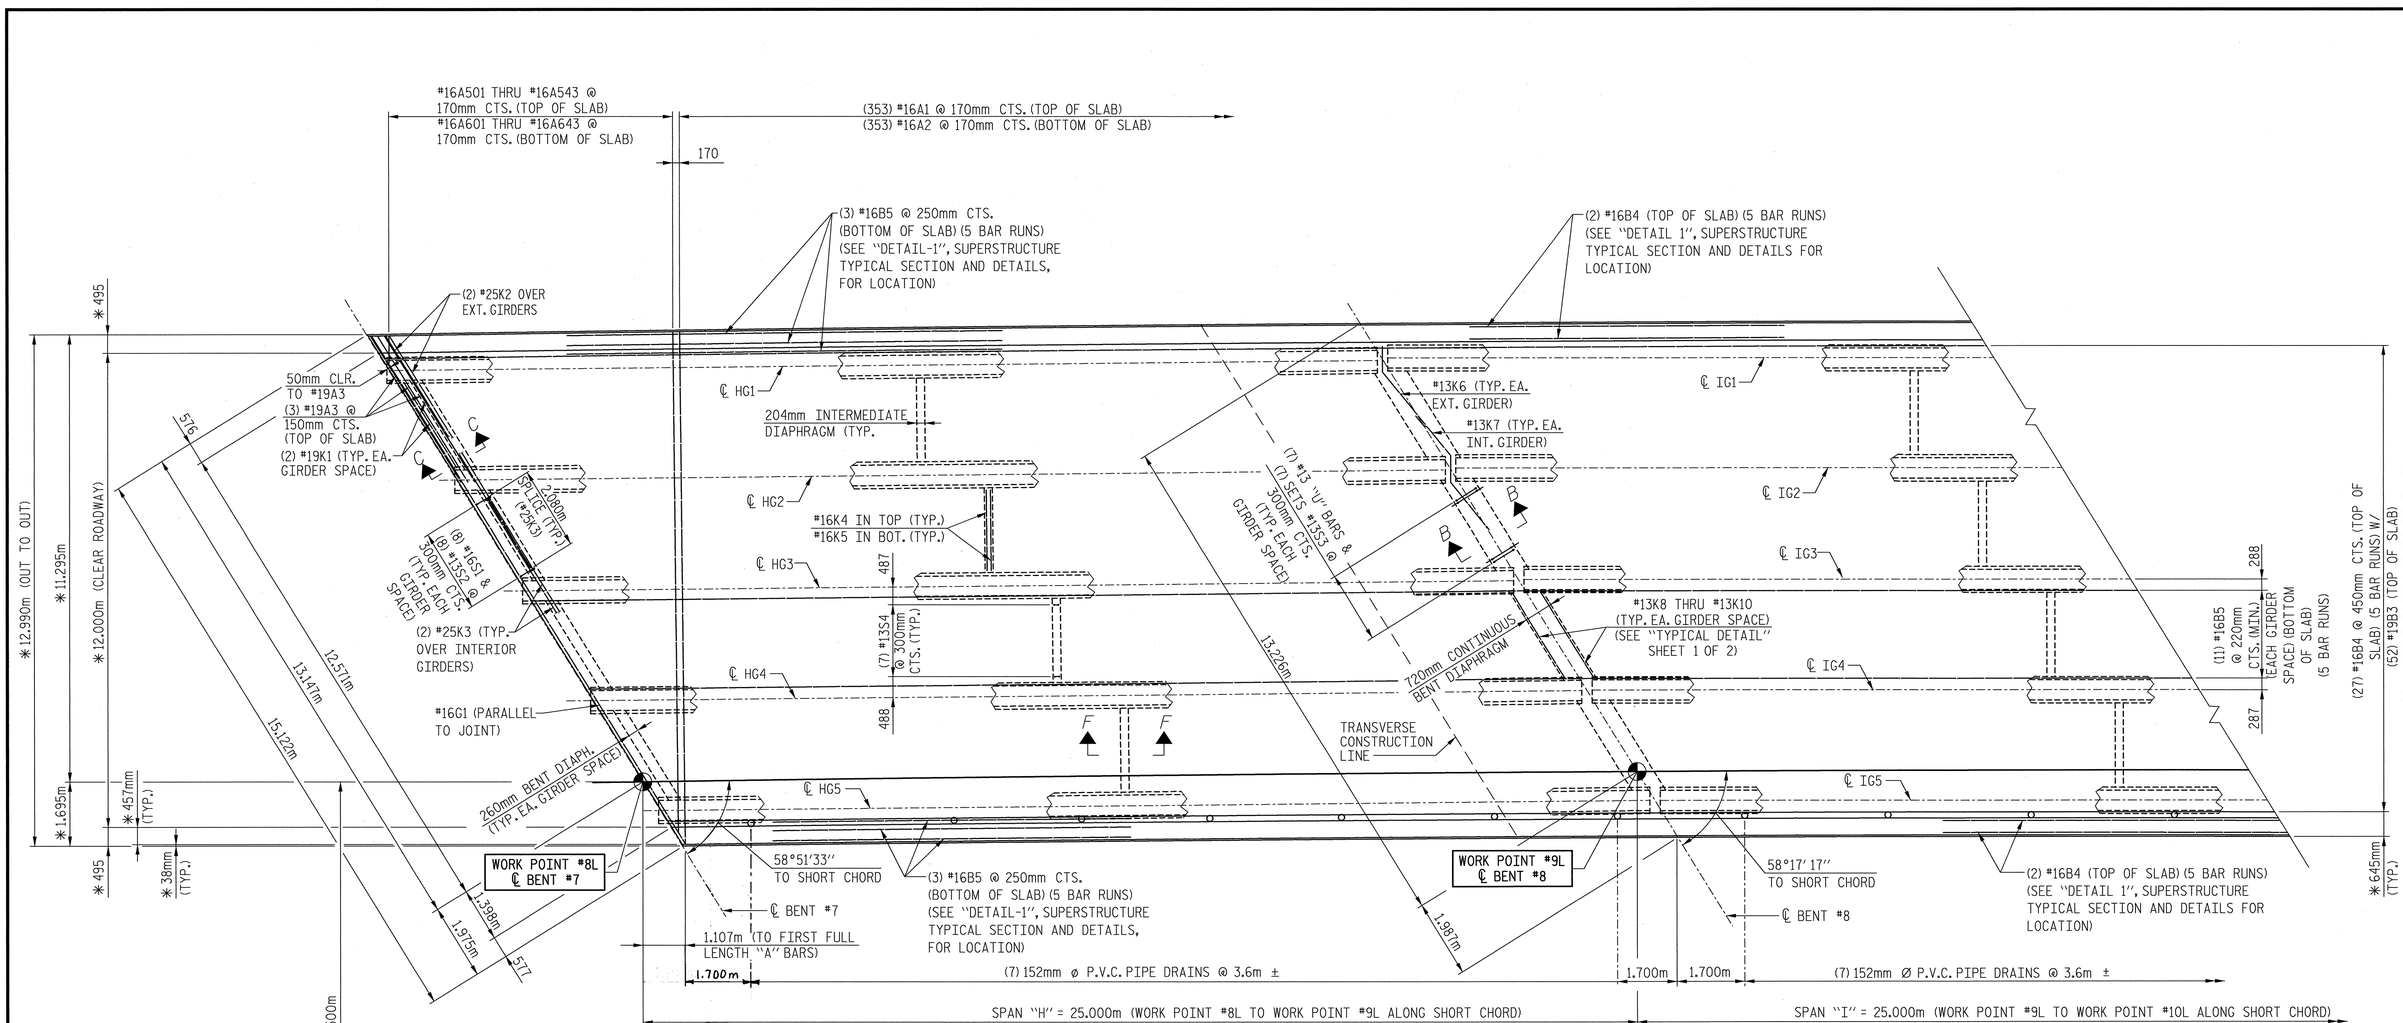

PLAN OF SPAN "H" AND PARTIAL PLAN OF SPAN "I"

∗DENOTES RADIAL DIMENSIONS

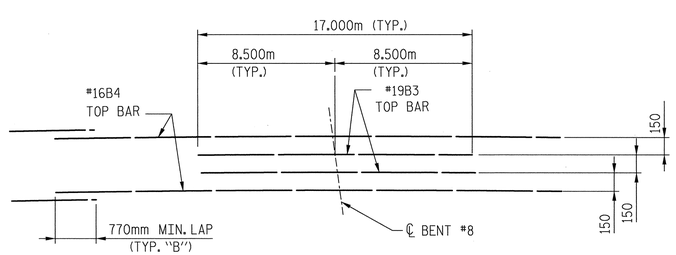

LAYOUT FOR "B" BARS BENT #8

(TOP OF SLAB)

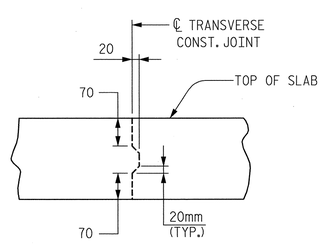

TRANSVERSE CONSTRUCTION JOINT DETAIL

NOTES: REINFORCING STEEL IN SLAB NOT SHOWN.

SLAB REINFORCING STEEL SHALL BE CONTINUOUS THRU JOINT.

DRAWN BY : M. L. MARLEY DATE : 10/01
CHECKED BY : J.B. GEILE DATE : 11/01

PROJECT NO. R-2552AB
JOHNSTON COUNTY
STATION: 40+80.000 -L- P.O.C.
SHEET 6 OF 8

TRANSYSTEMS CORPORATION
75 Beattie Place, Suite 400
Greenville, SC 29601 (864) 234-0866

NORTH CAROLINA PROFESSIONAL ENGINEER SEAL 16335 DAVID B. HOFF
3-18-05

STATE OF NORTH CAROLINA
DEPARTMENT OF TRANSPORTATION
RALEIGH

SUPERSTRUCTURE
PLAN OF SPAN "H" AND
PARTIAL PLAN OF SPAN "I"
(LEFT LANE)

DWG. NO.	TOTAL
15	68

REVISIONS						SHEET NO.
NO.	BY:	DATE:	NO.	BY:	DATE:	S-272
1			3			TOTAL SHEETS
2			4			429

g:\gv04\0125\bridge\sitel\left (wbl)\final\span-h(wbl).dgn
3/17/2005
11:48:21 AM