PROJECT REFERENCE NO.	SHEET NO.
R-2552AA	54

5 0 5 10

METRIC

SEE SHEET 54A FOR SOIL TEST RESULTS

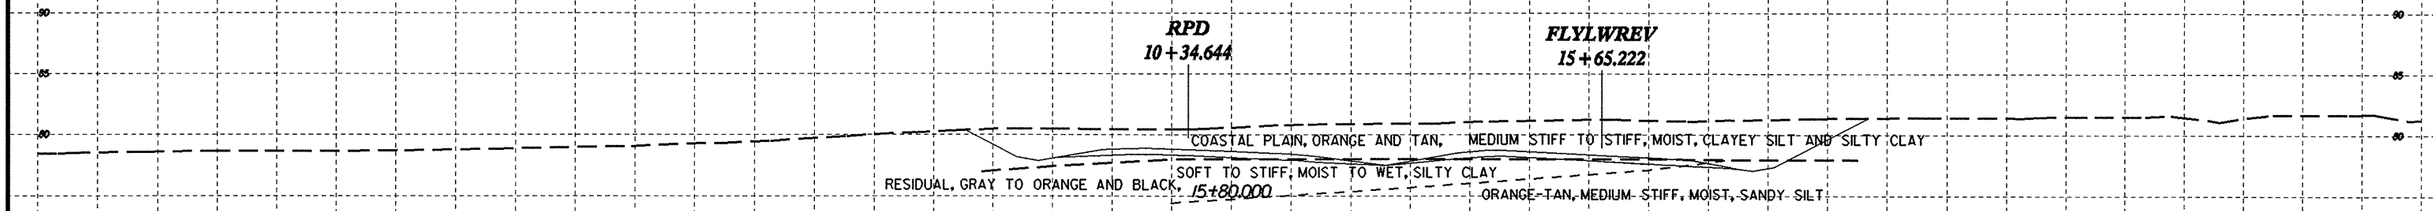

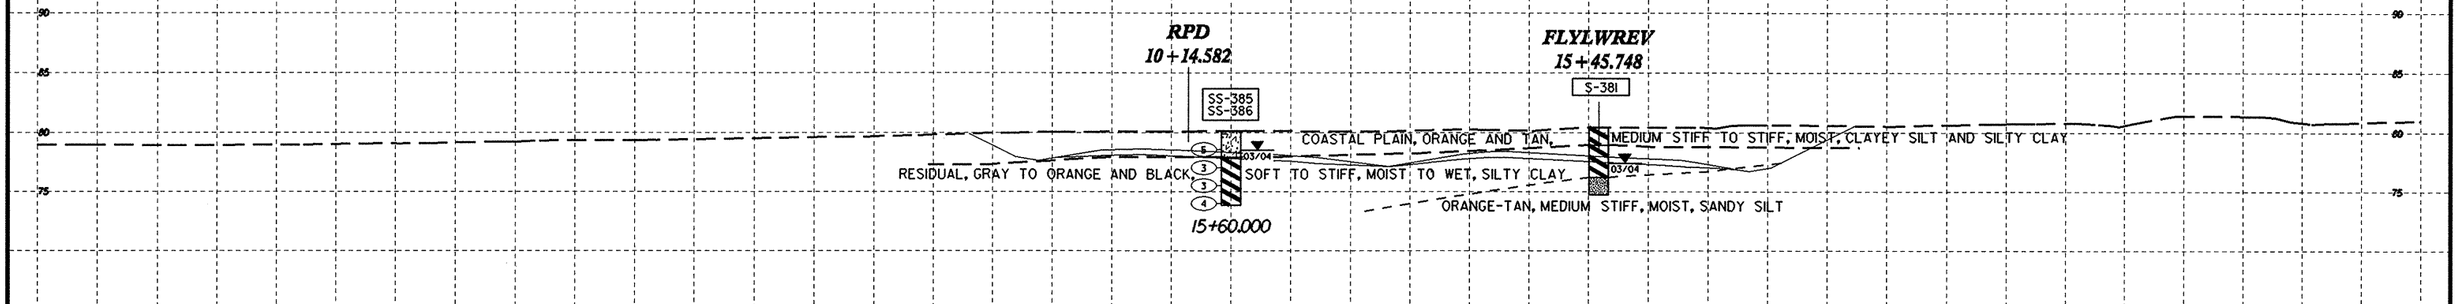

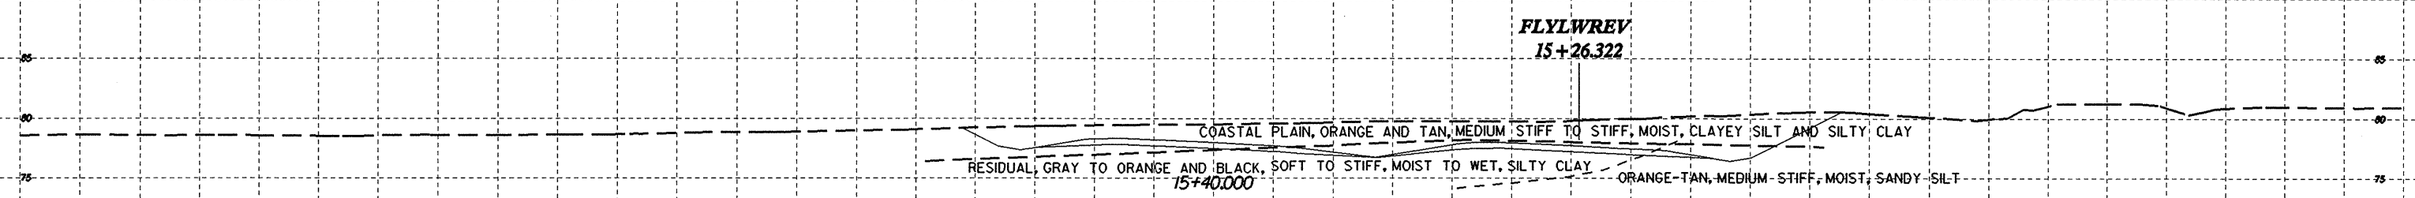

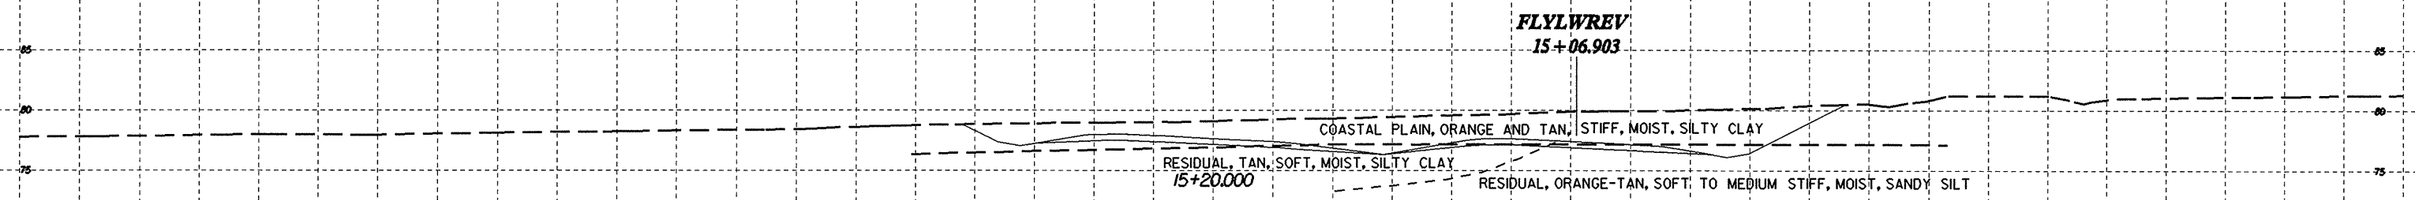

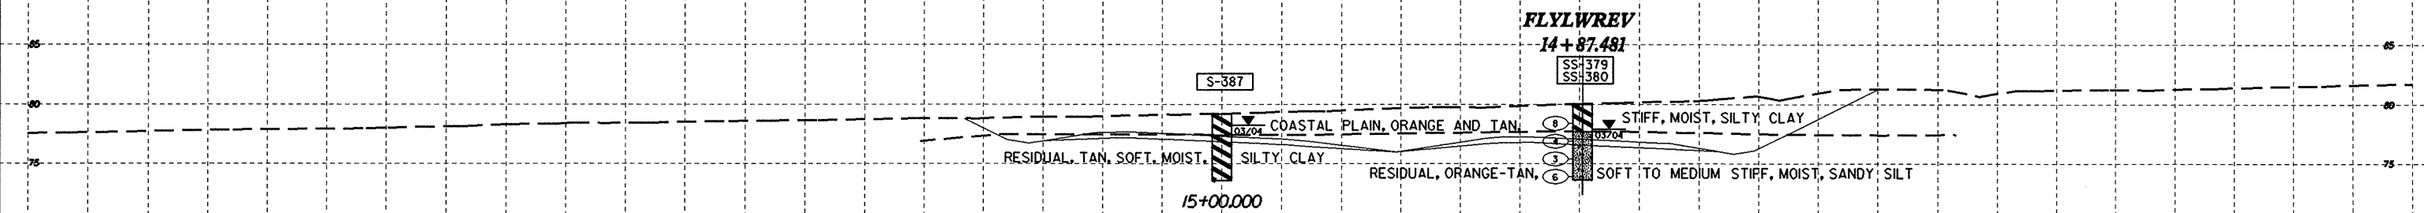

-FLYLEREV-