PROJECT REFERENCE NO.	SHEET NO.
R-2552AA	51
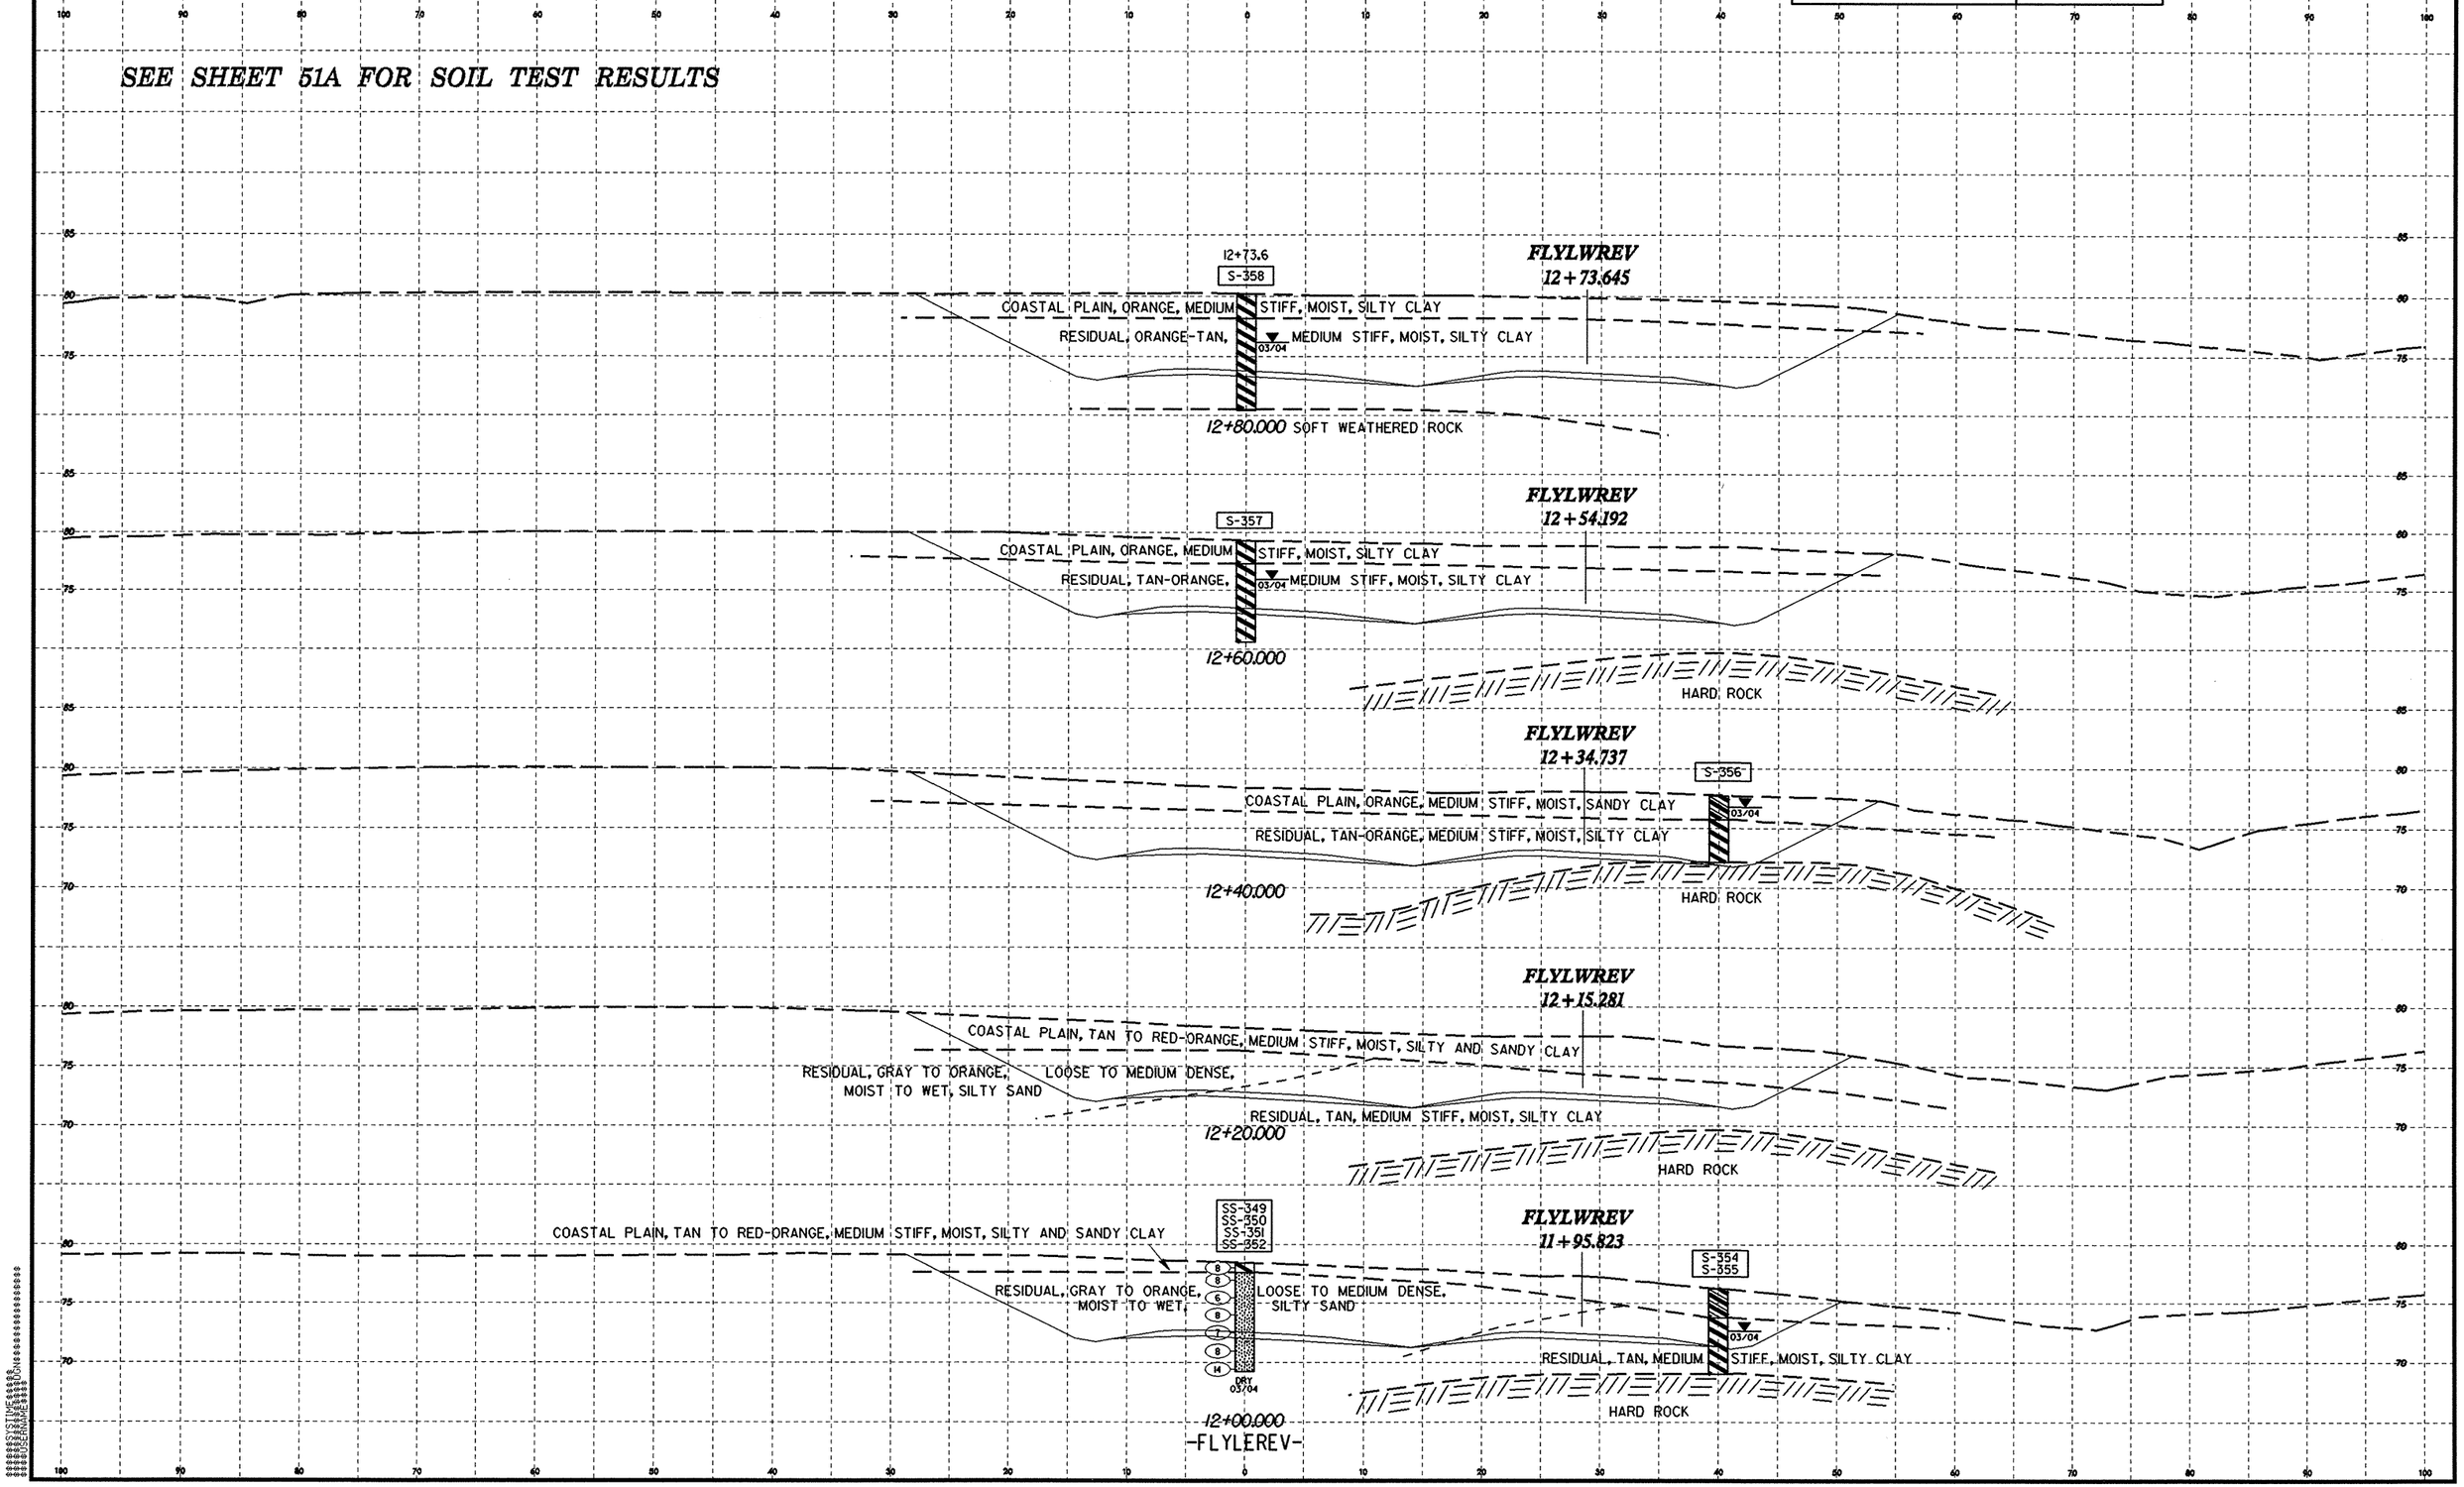
SEE SHEET 51A FOR SOIL TEST RESULTS